


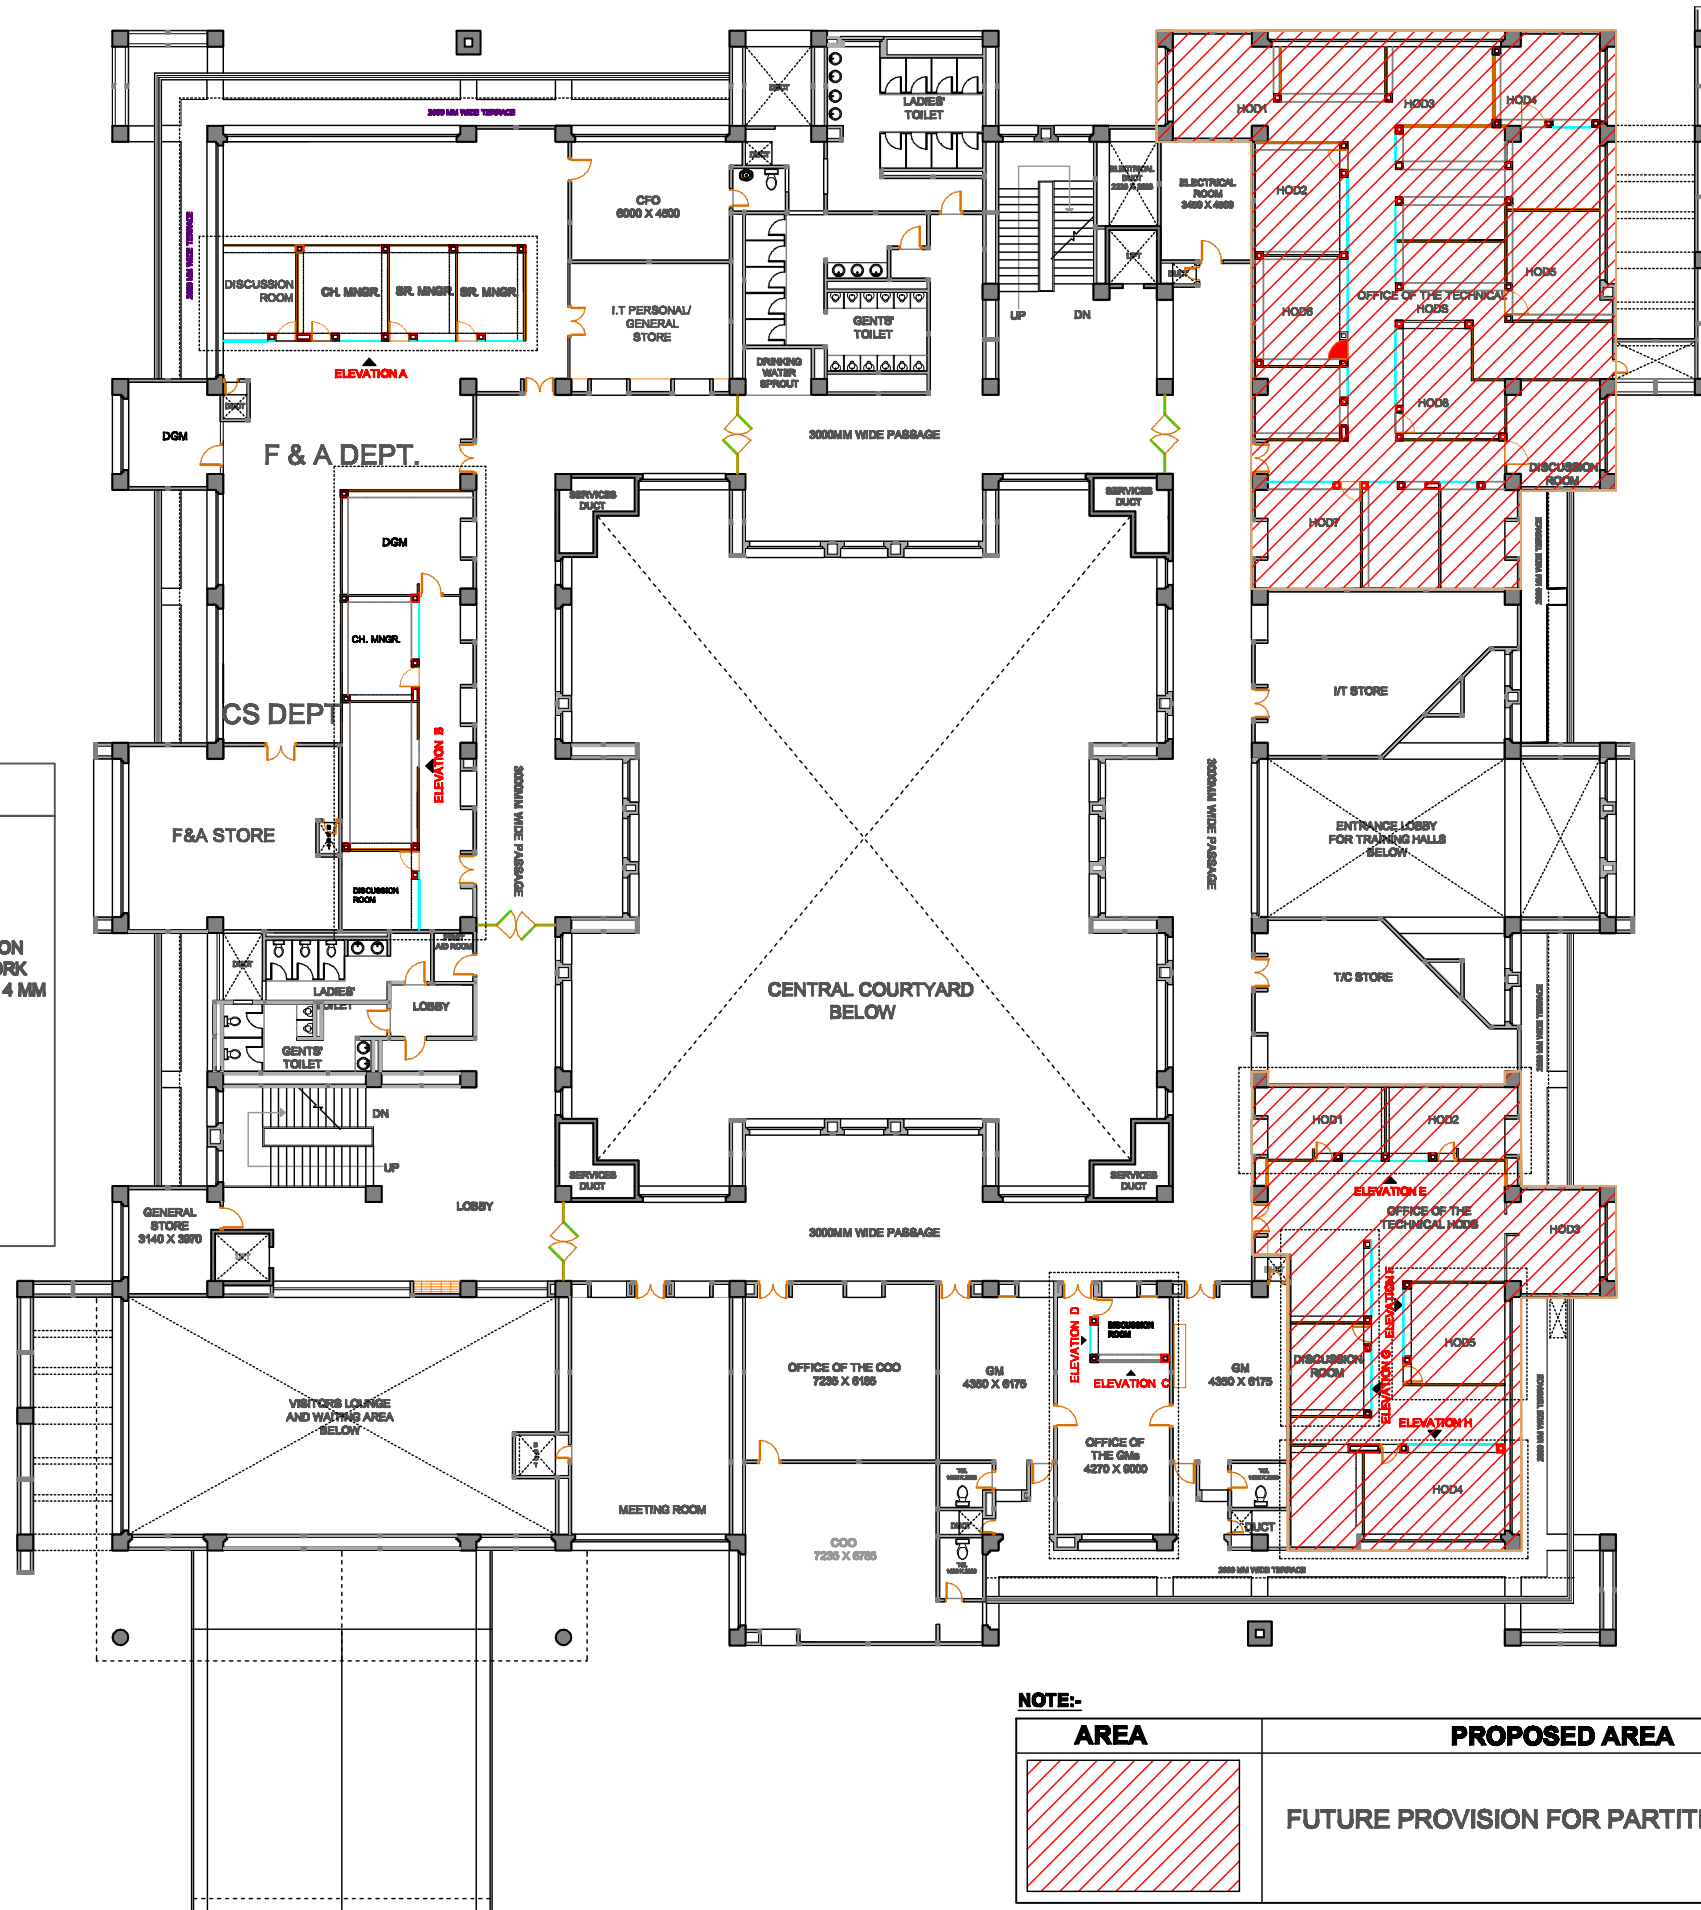

LEGEND

2400 mm HEIGHT , 12mm THICK TOUGHENED GLASS PARTITION

2400 mm HEIGHT , 75mm THICK PARTITION MADE OF 60X 60 MM TIMBER FRAME WORK WITH 12 MM PLY ON EITHER SIDE WITH 4 MM THICK VENEER FINISH OVER IT

(300X300) MM BOX SUPPORTING COLUMN OF 3000MM HEIGHT

BRICK WALL

NOTE:-	
AREA	PROPOSED AREA
	FUTURE PROVISION FOR PARTITION LAYOUT

THIS DRAWING IS A COPYRIGHT. CONTENTS OF THE DRAWING OR PART THEREOF MAY NOT BE USED OR REPRODUCED WITHOUT THE PERMISSION OF THE RAJKHOWAS AARCHI M.D.ROAD, CHANDMARI, GUWAHATI.

NOTES

1. ALL DIMENSIONS ARE TO BE READ AND NOT TO BE MEASURED.
2.ALL DIMENSIONS ARE IN MILLIMETER(MM) UNLESS OTHERWISE SPECIFIED.

S.NO.	REVISIONS	DATE

REVISIONS

CLIENT

BRAHMAPUTRA CRACKER AND POLYMER LIMITED

PROJECT

NON-PLANT BUILDING AT BCPL LEPETKATA, DIBRUGARH.

ADMINISTRATIVE BUILDING

SCALE	JOB NO.	15/GU/2009
	DEALT BY	
	CHECKED BY	

CLIENT'S SIGN

ARCHITECT'S SIGN

CONSULTANT

ARCHITECTS, ENGINEERS, VALUERS & PLANNERS
M.D.ROAD, CHANDMARI, GUWAHATI-781003
RAJKHOWAS AARCHI

DRAWING TITLE

FIRST FLOOR PARTITION LAYOUT

DRAWING NO.

RAA / BCPL NP / ADMN /P/IN- 05