
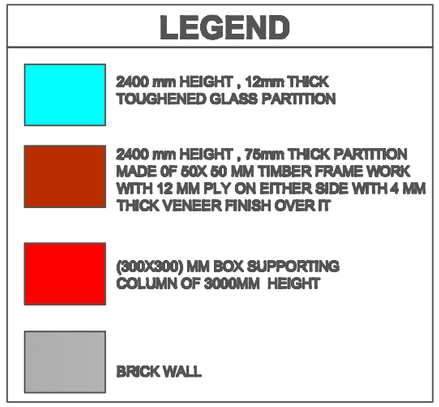


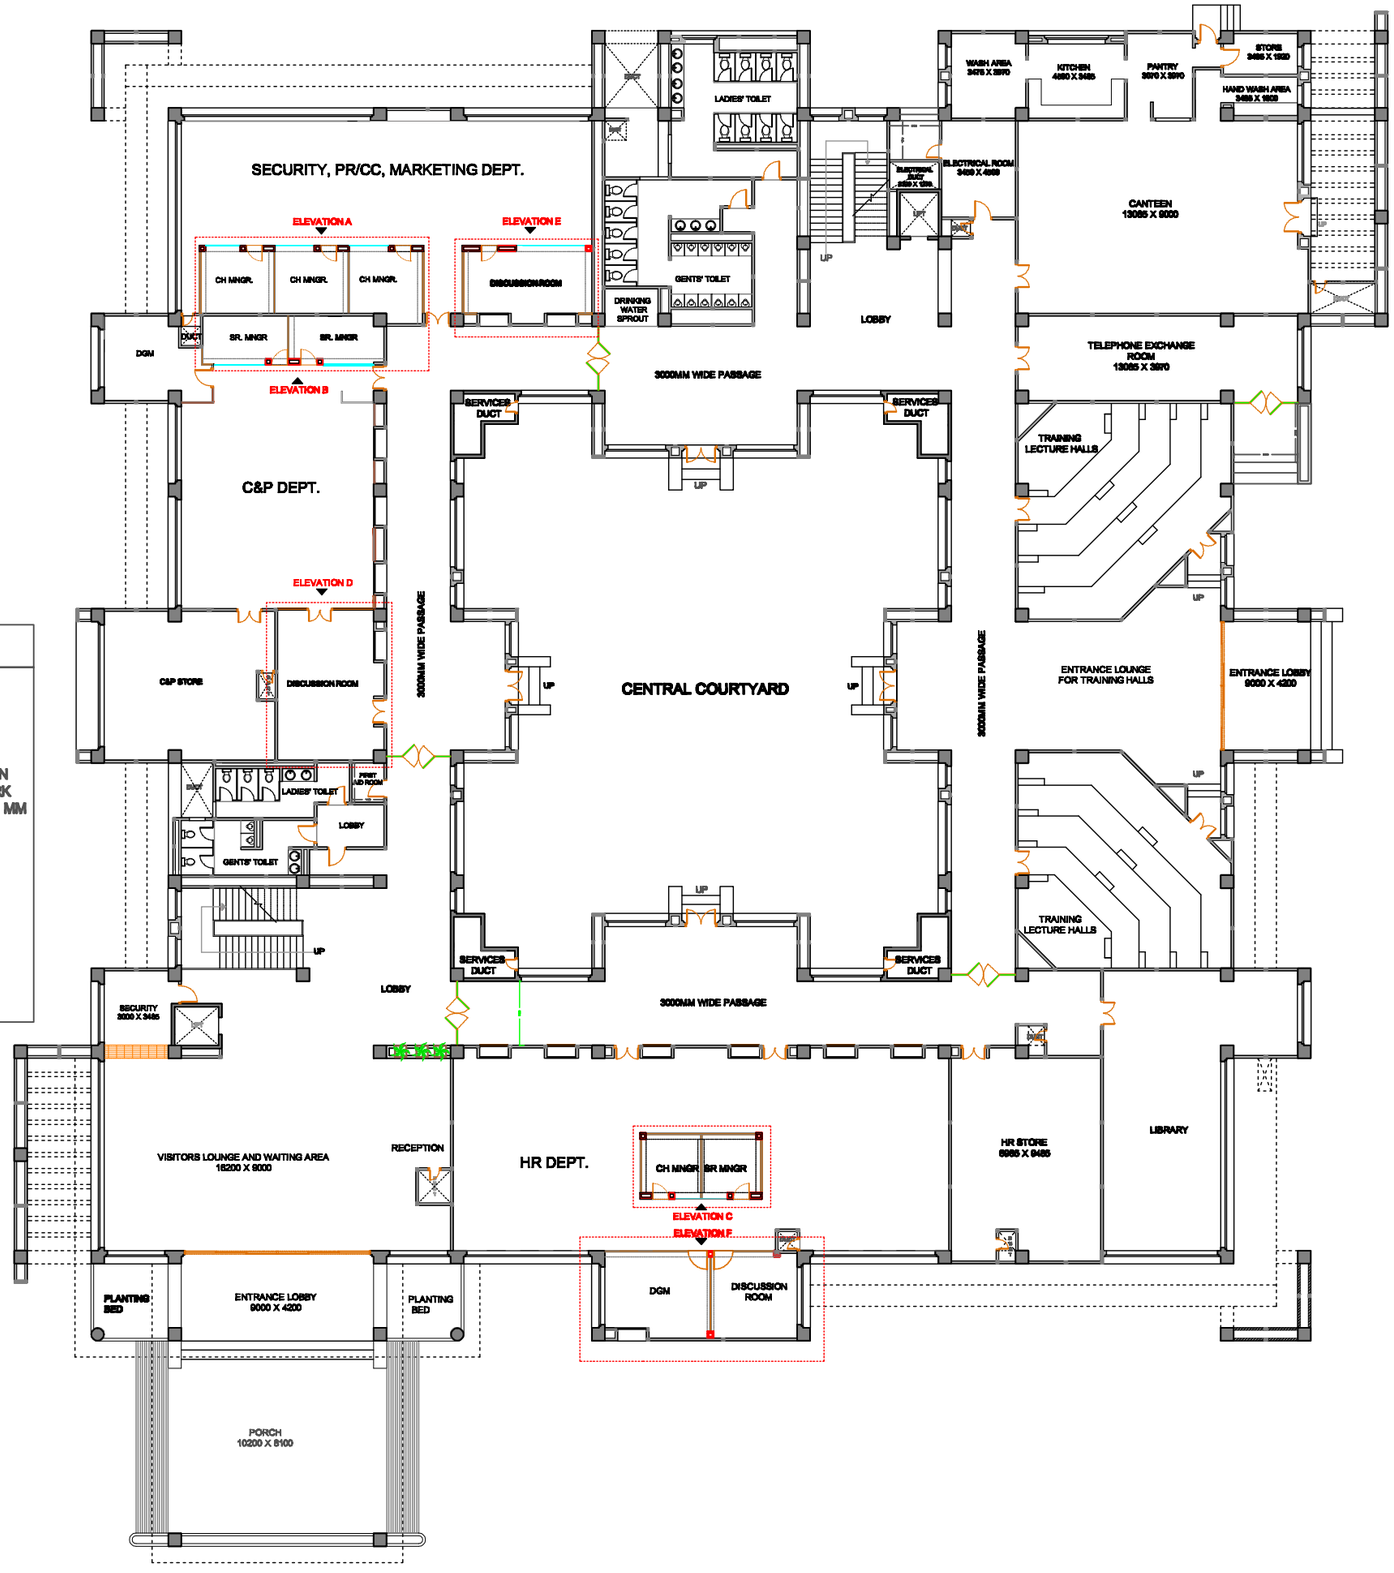

THIS DRAWING IS A COPYRIGHT. CONTENTS OF THE DRAWING OR PART THEREOF MAY NOT BE USED OR REPRODUCED WITHOUT THE PERMISSION OF THE RAJKHOWAS AARCHI M.D.ROAD, CHANDMARI, GUWAHATI.

NOTES

1. ALL DIMENSIONS ARE TO BE READ AND NOT TO BE MEASURED.
2. ALL DIMENSIONS ARE IN MILLIMETER(MM) UNLESS OTHERWISE SPECIFIED.

S.NO.	REVISIONS	DATE

REVISIONS

CLIENT

BRAHMAPUTRA CRACKER AND POLYMER LIMITED

PROJECT

NON-PLANT BUILDING AT BCPL LEPETKATA, DIBRUGARH.

ADMINISTRATIVE BUILDING

SCALE	JOB NO.	15/GU/2009
	DEALT BY	
	CHECKED BY	

CLIENT'S SIGN

ARCHITECT'S SIGN

CONSULTANT

ARCHITECTS, ENGINEERS, VALUERS & PLANNERS
M.D.ROAD, CHANDMARI, GUWAHATI-781003
RAJKHOWAS AARCHI

DRAWING TITLE

GROUND FLOOR PARTITION LAYOUT

DRAWING NO.

RAA / BCPL NP / ADMN /P/IN- 04