
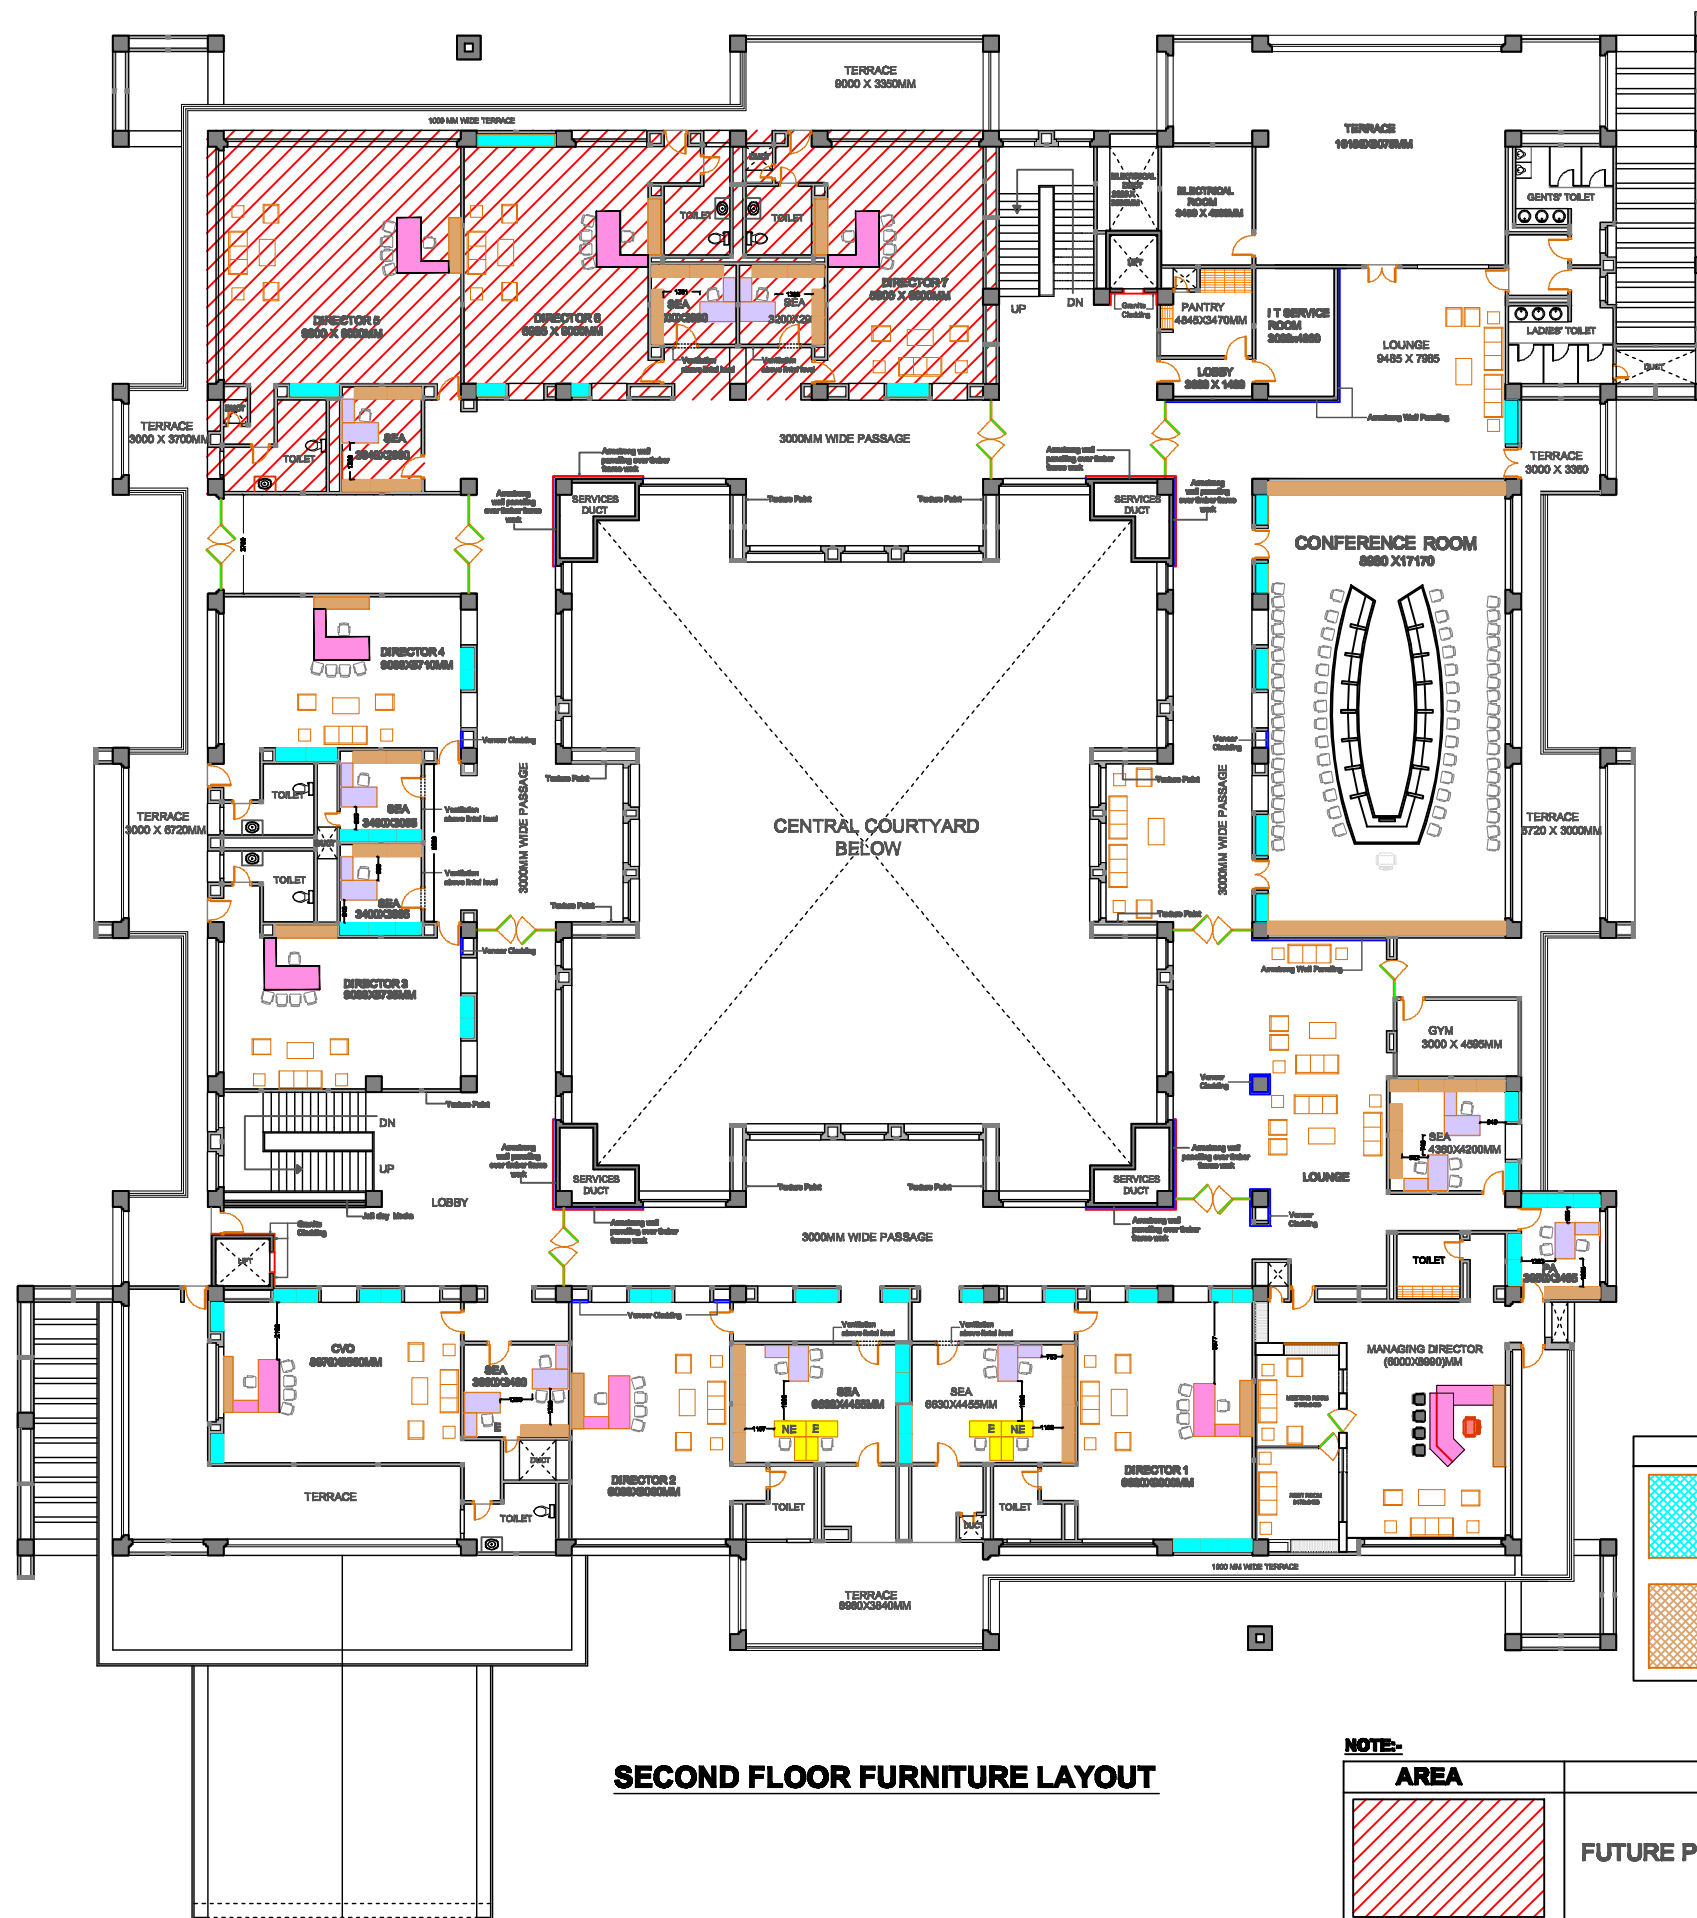


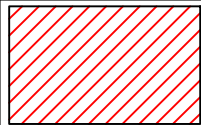


SECOND FLOOR FURNITURE LAYOUT

NOTE:-

AREA	PROPOSED AREA
	FUTURE PROVISION FOR FURNITURE LAYOUT

LEGEND

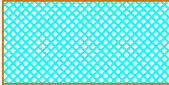	2100 MM HEIGHT CABINET
	750 MM HEIGHT CABINET

THIS DRAWING IS A COPYRIGHT.
CONTENTS OF THE DRAWING OR PART
THEREOF MAY NOT BE USED OR
REPRODUCED WITHOUT THE PERMISSION
OF THE RAJKHOWAS AARCHI
M.D.ROAD, CHANDMARI, GUWAHATI.

NOTES

1. ALL DIMENSIONS ARE TO BE READ
AND NOT TO BE MEASURED.
2. ALL DIMENSIONS ARE IN
MILLIMETER(MM) UNLESS OTHERWISE
SPECIFIED.

S.NO.	REVISIONS	DATE

REVISIONS

CLIENT

BRAHMAPUTRA CRACKER
AND POLYMER LIMITED

PROJECT

NON-PLANT BUILDING AT
BCPL LEPETKATA,
DIBRUGARH.

ADMINISTRATIVE BUILDING

SCALE	JOB NO.	15/GU/2009
	DEALT BY	
	CHECKED BY	

CLIENT'S SIGN

ARCHITECT'S SIGN

CONSULTANT

ARCHITECTS, ENGINEERS,
VALUERS & PLANNERS
M.D.ROAD, CHANDMARI,
GUWAHATI-781003



DRAWING TITLE

SECOND FLOOR FURNITURE
LAYOUT

DRAWING NO.

RAA / BCPL NP / ADMN /FL/IN- 03