


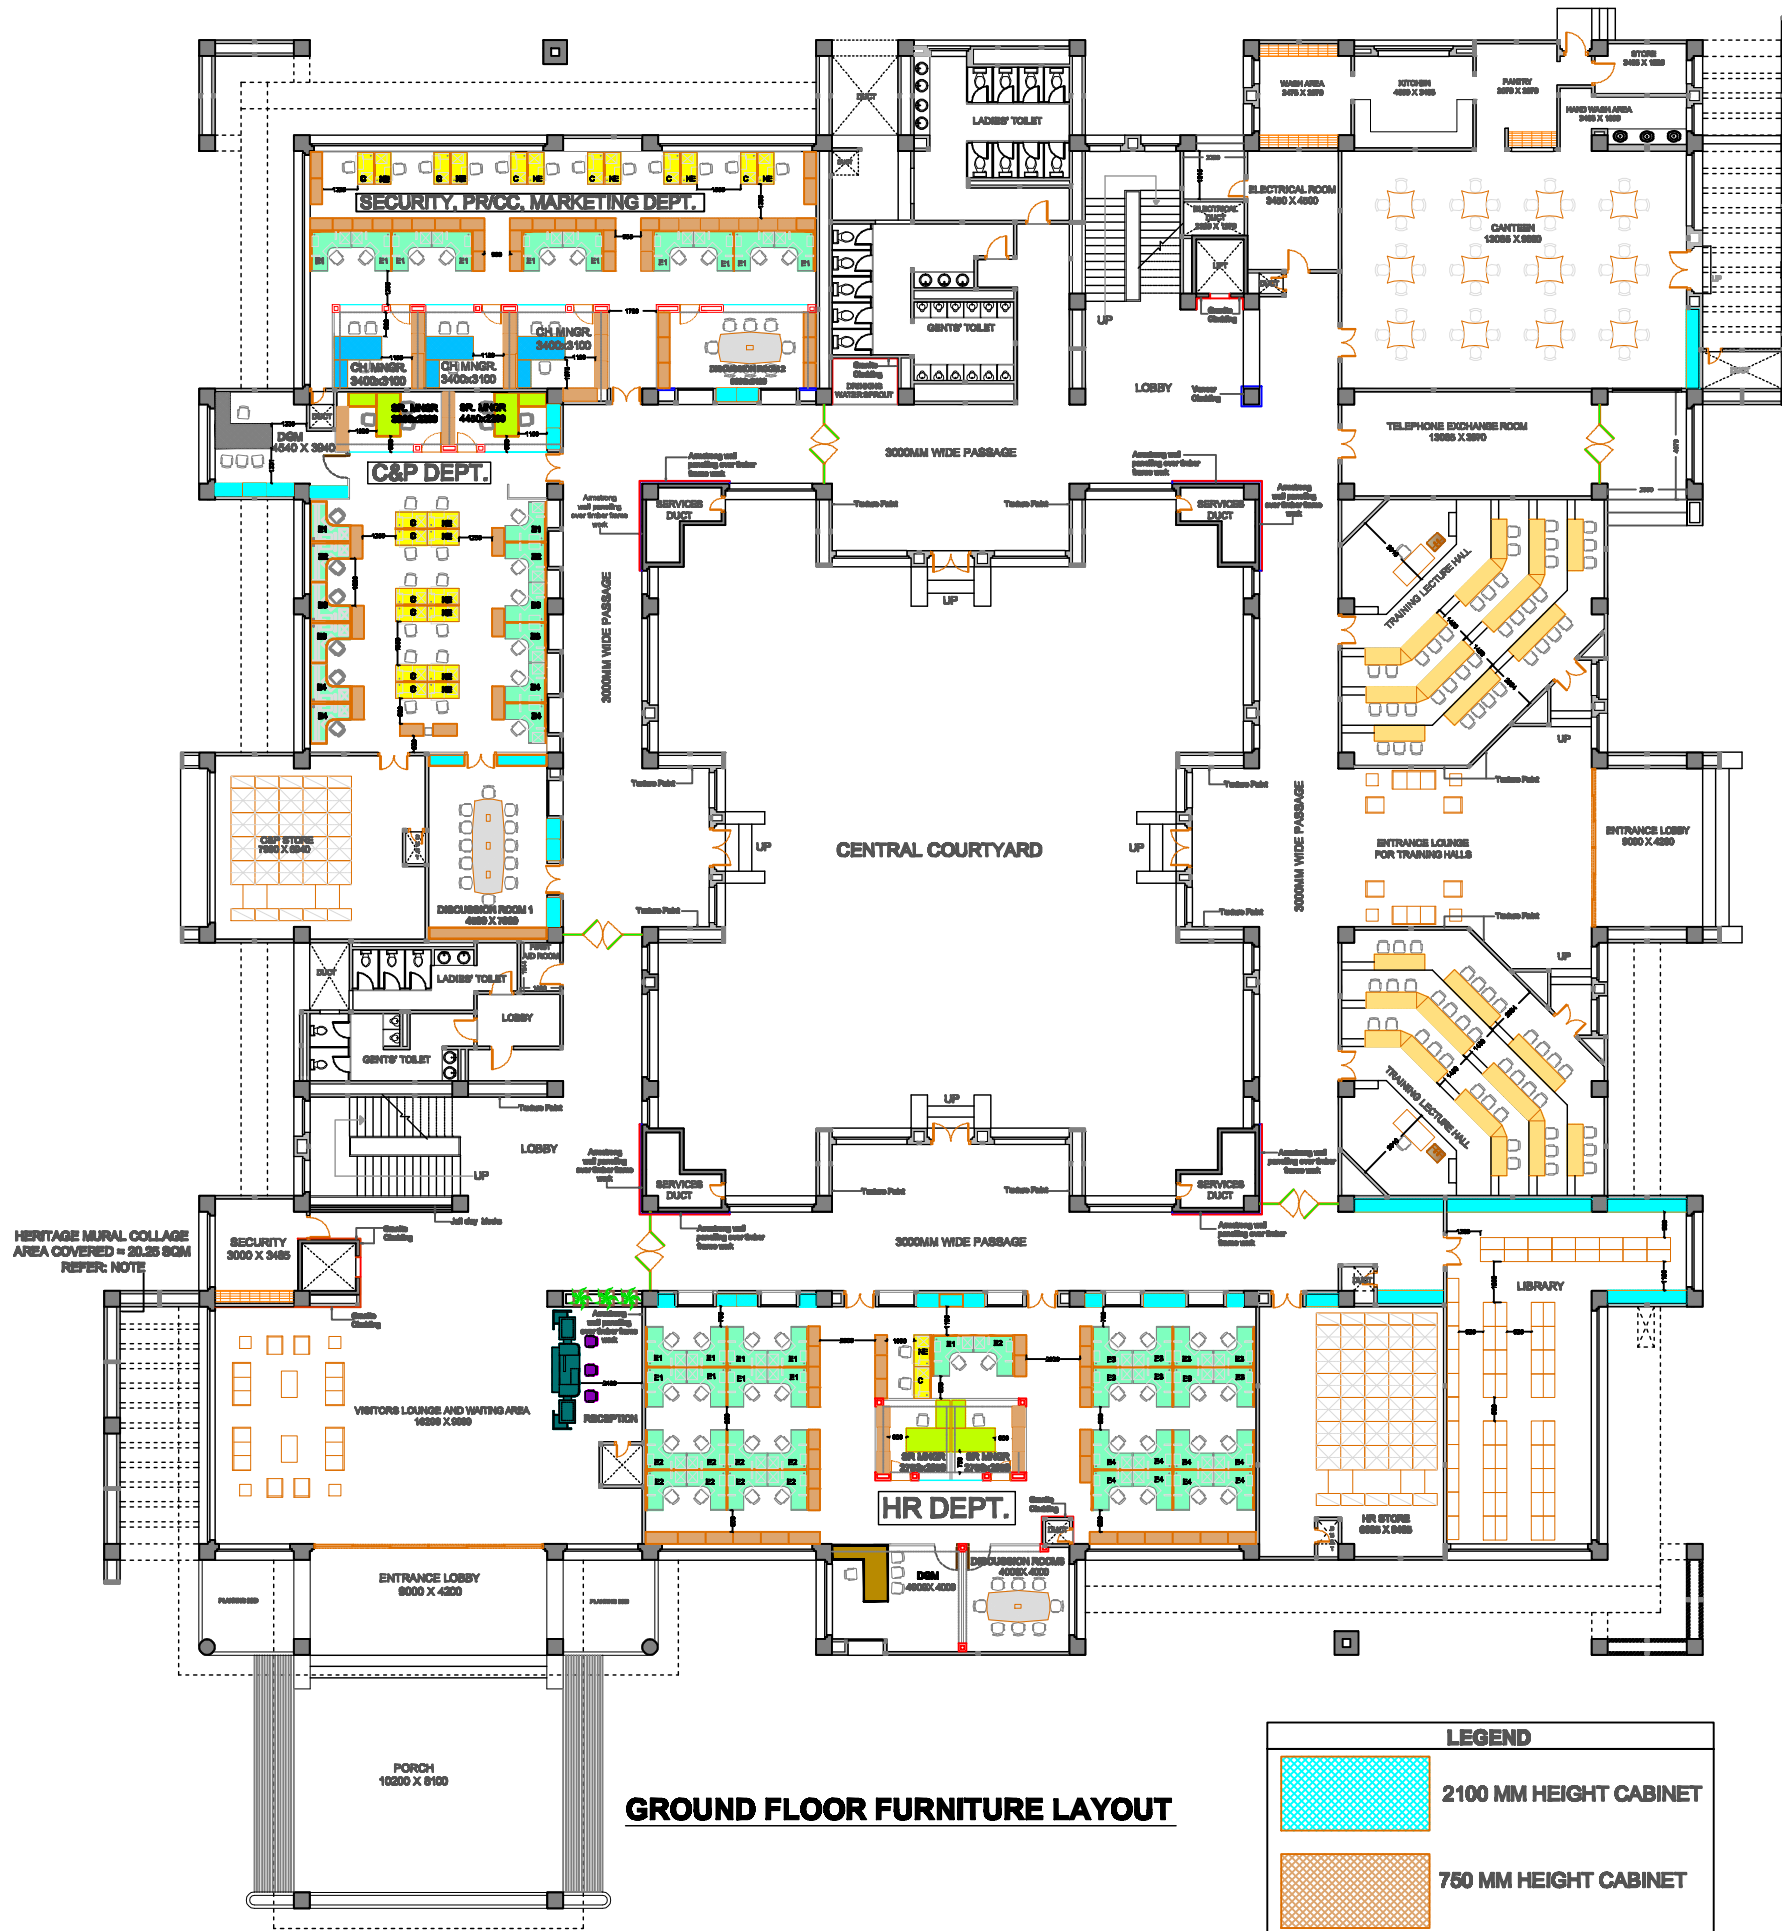

THIS DRAWING IS A COPYRIGHT.
CONTENTS OF THE DRAWING OR PART
THEREOF MAY NOT BE USED OR
REPRODUCED WITHOUT THE PERMISSION
OF THE RAJKHOWAS AARCHI
M.D.ROAD, CHANDMARI, GUWAHATI.

- NOTES
1. ALL DIMENSIONS ARE TO BE READ
AND NOT TO BE MEASURED.
 2. ALL DIMENSIONS ARE IN
MILLIMETER(MM) UNLESS OTHERWISE
SPECIFIED.
 3. HERITAGE MURAL:
AN ARTWORK PAINTED OR APPLIED
DIRECTLY ON THE WALL THROUGH
TERRACOTA METHOD

S.NO.	REVISIONS	DATE
-------	-----------	------

REVISIONS

CLIENT

BRAHMAPUTRA CRACKER
AND POLYMER LIMITED

PROJECT

NON-PLANT BUILDING AT
BCPL LEPETKATA,
DIBRUGARH.

ADMINISTRATIVE BUILDING

SCALE	JOB NO.	15/GU/2009
	DEALT BY	
	CHECKED BY	

CLIENT'S SIGN

ARCHITECT'S SIGN

CONSULTANT

ARCHITECTS, ENGINEERS,
VALUERS & PLANNERS
M.D.ROAD, CHANDMARI,
GUWAHATI-781003

RAJKHOWAS
AARCHI

DRAWING TITLE

GROUND FLOOR FURNITURE
LAYOUT

DRAWING NO.

RAA / BCPL NP / ADMN /FL/IN- 01