


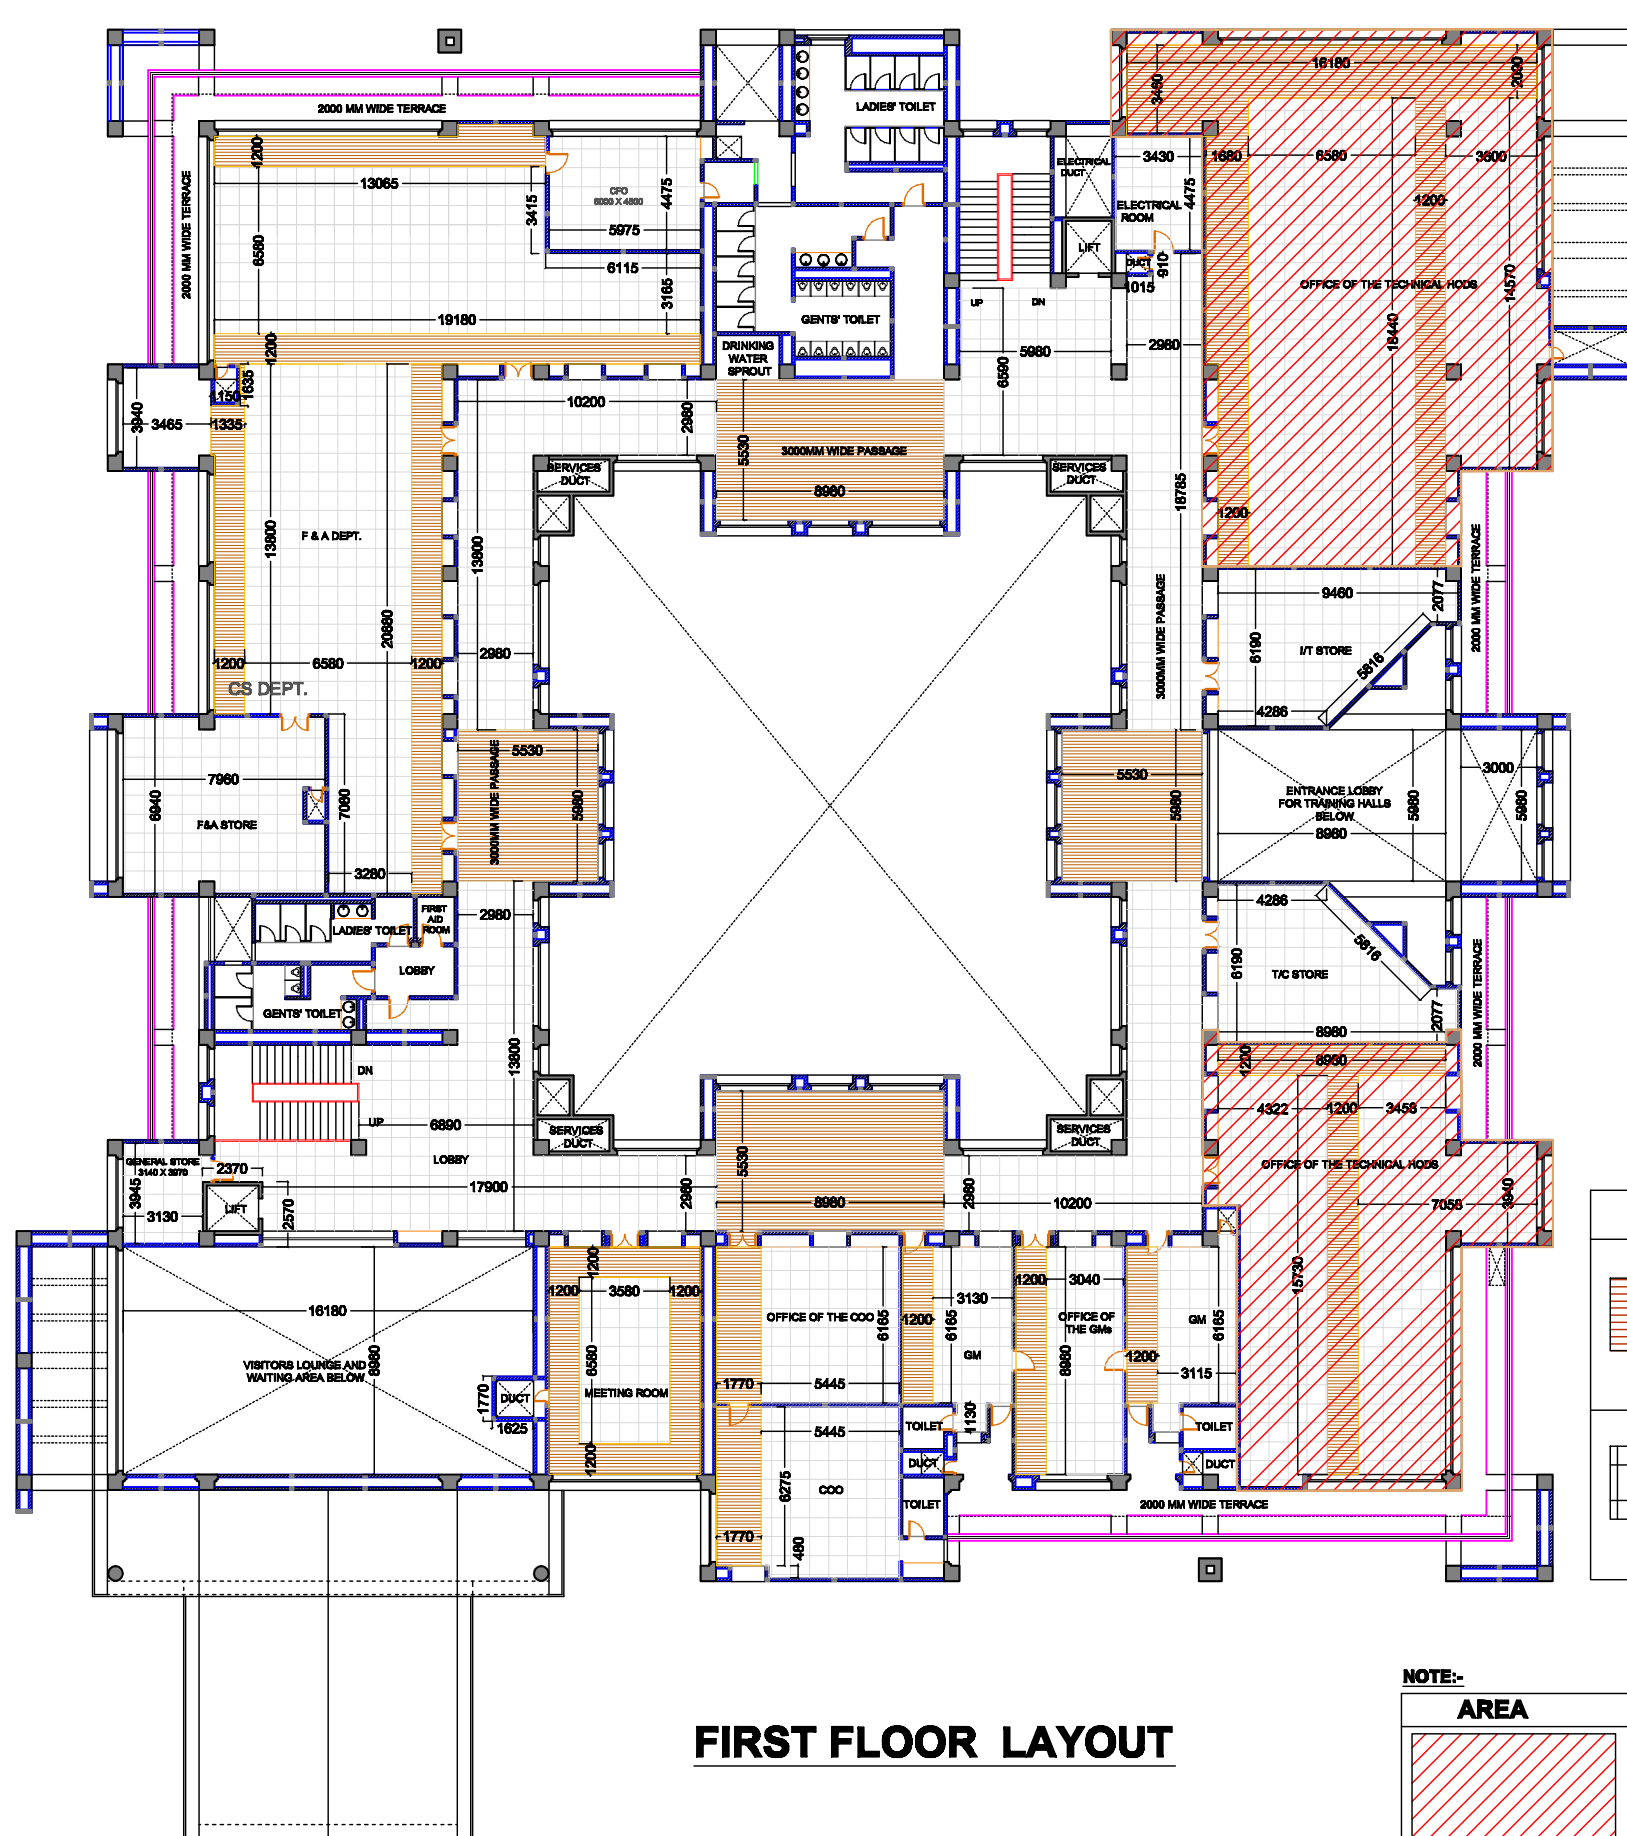

FIRST FLOOR LAYOUT

NOTE:-

AREA	PROPOSED AREA
	FUTURE PROVISION FOR FALSE CEILING LAYOUT

LEGEND

	ARMSTRONG WOOD VENEER PLANK (300X1200X12) THE CLEAR HEIGHT FROM THE BOTTOM OF THE FALSE CEILING TO THE FINISHED FLOOR LEVEL IS 2850MM
	ARMSTRONG OPTRA TILES (600X600X20) THE CLEAR HEIGHT FROM THE BOTTOM OF THE FALSE CEILING TO THE FINISHED FLOOR LEVEL IS 3000MM

THIS DRAWING IS A COPYRIGHT.
CONTENTS OF THE DRAWING OR PART
THEREOF MAY NOT BE USED OR
REPRODUCED WITHOUT THE PERMISSION
OF THE RAJKHOWAS AARCHI
M.D.ROAD, CHANDMARI, GUWAHATI.

NOTES

1. ALL DIMENSIONS ARE TO BE READ
AND NOT TO BE MEASURED.
2. ALL DIMENSIONS ARE IN
MILLIMETER(MM) UNLESS OTHERWISE
SPECIFIED.

S.NO.	REVISIONS	DATE
-------	-----------	------

REVISIONS

CLIENT

BRAHMAPUTRA CRACKER
AND POLYMER LIMITED

PROJECT

NON-PLANT BUILDING AT
BCPL LEPETKATA,
DIBRUGARH.

ADMINISTRATIVE BUILDING

SCALE	JOB NO.	15/GU/2009
	DEALT BY	
	CHECKED BY	

CLIENT'S SIGN

ARCHITECT'S SIGN

CONSULTANT

ARCHITECTS, ENGINEERS,
VALUERS & PLANNERS
M.D.ROAD, CHANDMARI,
GUWAHATI-781003



DRAWING TITLE

FIRST FLOOR FALSE CEILING
PLAN

DRAWING NO.

RAA / BCPL NP / ADMN /C/IN- 08