

THIS DRAWING IS A COPYRIGHT.
CONTENTS OF THE DRAWING OR PART THEREOF
MAY NOT BE USED OR REPRODUCED WITHOUT
THE PERMISSION OF RAJKHOWAS AARCHI
M.D ROAD, CHANDMARI, GUWAHATI.

NOTES

1. ALL DIMENSIONS ARE TO BE READ AND NOT
TO BE MEASURED.
2. ALL DIMENSIONS ARE IN MILLIMETER(MM)
UNLESS OTHERWISE SPECIFIED.

S.NO.	REVISIONS	DATE
-------	-----------	------

REVISIONS

CLIENT

BRAHMAPUTRA CRACKER AND
POLYMER LIMITED

PROJECT

NON-PLANT BUILDING AT
BCPL LEPETKATA, DIBRUGARH.


SCALE :	JOB NO	10/GU/2008
	DEALT BY	
	CHECKED BY	

CLIENT'S SIGN

ARCHITECT'S SIGN

CONSULTANT

ARCHITECTS, ENGINEERS,
VALUERS & PLANNERS
M.D. ROAD, CHANDMARI
GUWAHATI-781005

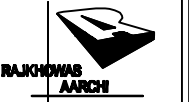


DRAWING TITLE


DETAIL INTERIOR LAYOUT CONFERENCE ROOM
SECOND FLOOR

DRAWING NO.


RAA / BCPL NP / ADMIN'S F /CONFERENCE ROOM/ IN-25

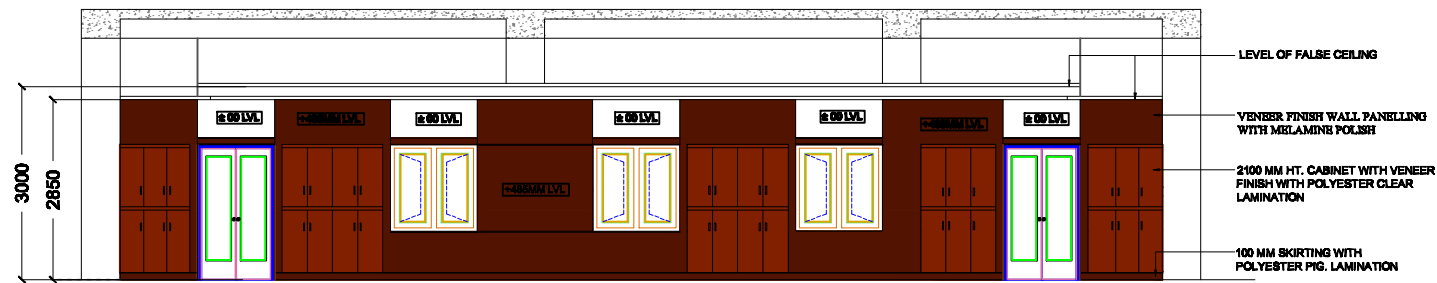

ELEVATION A

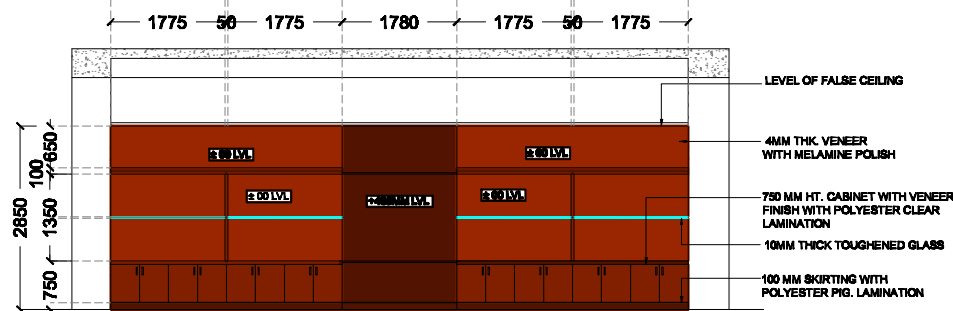

ELEVATION B AND D

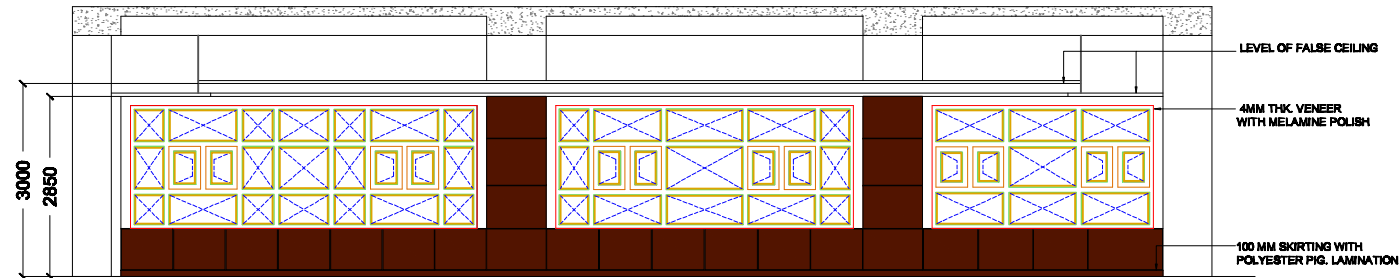

ELEVATION C

