


The drawing, design and details given on this format are the property of ENGINEERS INDIA LIMITED. They are merely loaned on the borrower's express agreement that they will not be reproduced, copied, exhibited or used, except in the limited way permitted by a written consent given by the lender to the borrower for the intended use.

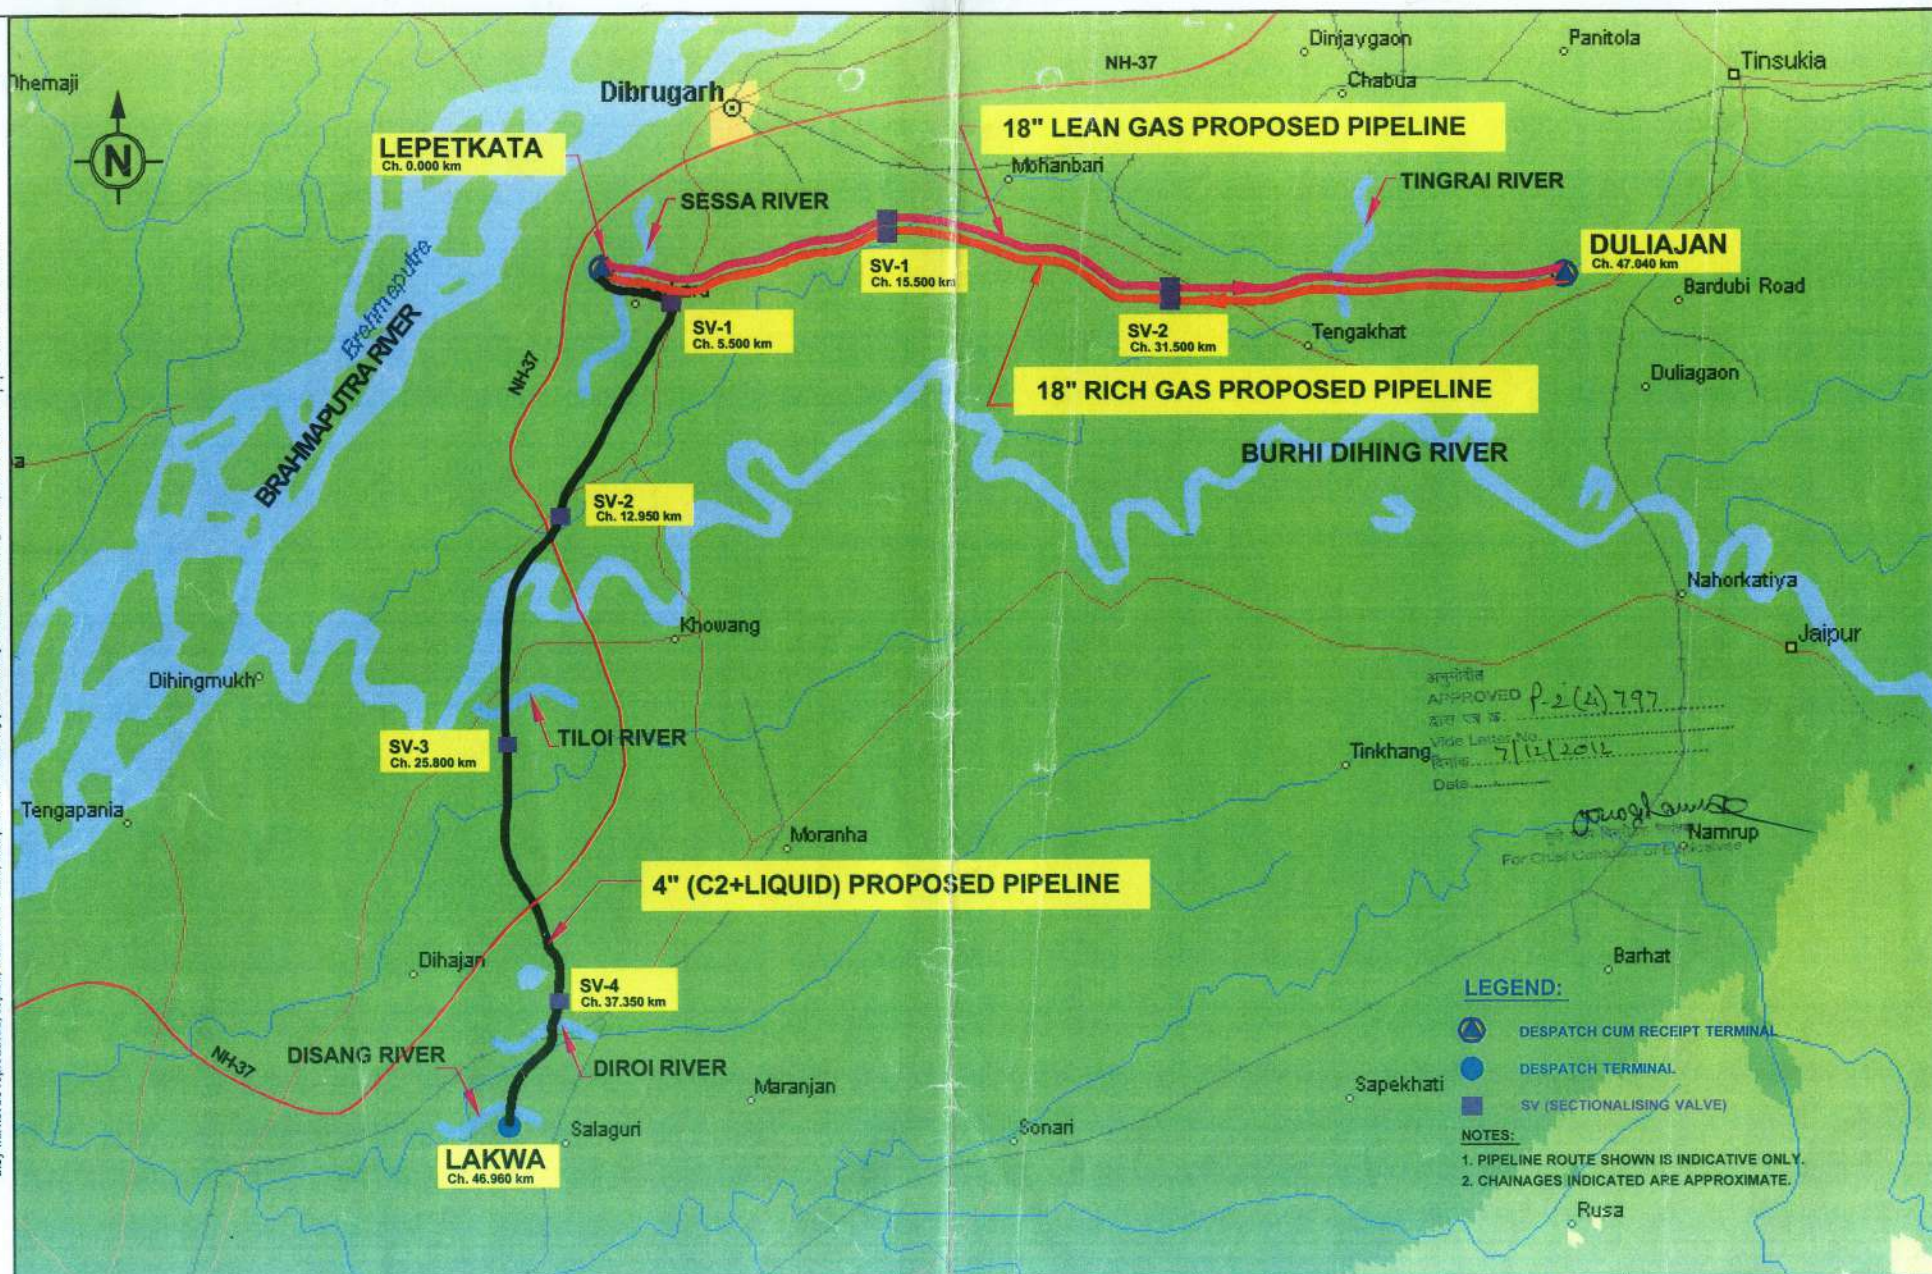

ENGINEERS INDIA LIMITED
NEW DELHI

PROJECT : BRAHMAPUTRA
PETROCHEMICAL
COMPLEX PROJECT
CLIENT : M/s BCPL
JOB NO : 1207

REV.	DATE	REVISION	BY	CHKD.	APPD.
B	20.10.09	REVISED & RE-ISSUED FOR INFORMATION			
A	20.07.09	ISSUED FOR INFORMATION			

OVERALL SCHEMATIC ROUTE MAP

DRAWING NO.	REV.
1207-014-16-71-3003	B