




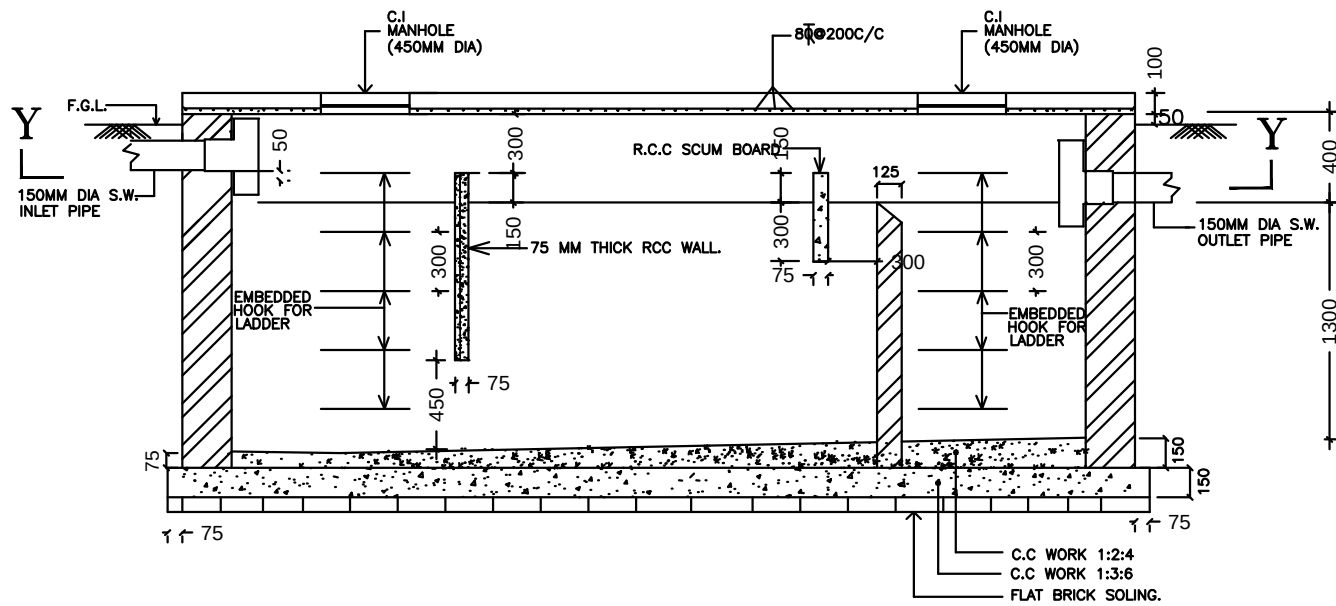


SECTIONAL ELEVATION AT X-X

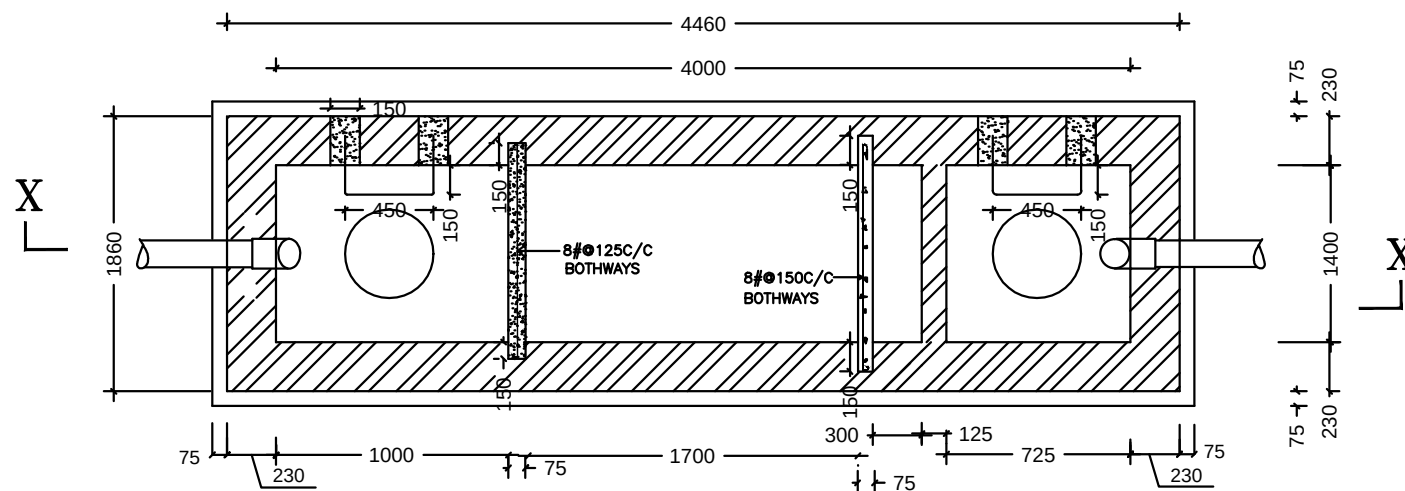


SECTIONAL PLAN OF SEPTIC TANK AT Y-Y

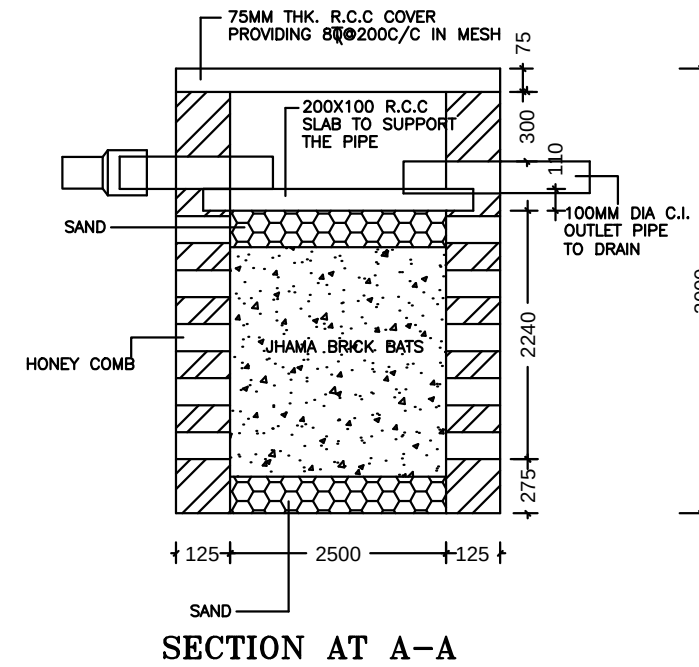

SECTION AT A-A

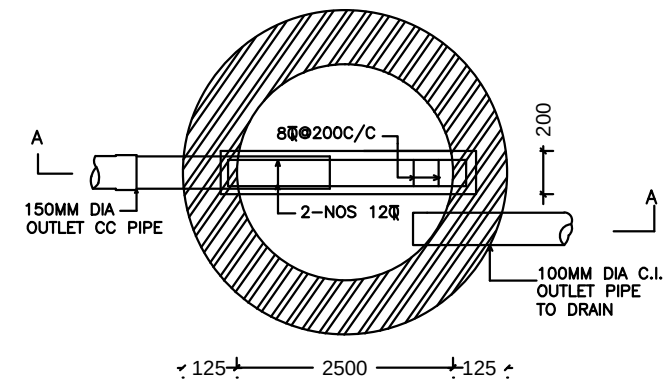

PLAN OF SOAK PIT

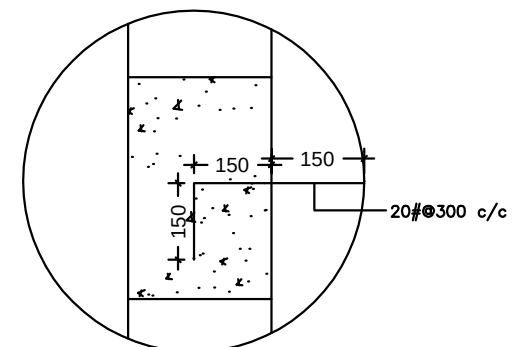

Details of hook embedded in concrete

THIS DRAWING IS A **COPYRIGHT.**
CONTENTS OF THE DRAWING OR PART THEREOF
MAY NOT BE USED OR REPRODUCED WITHOUT
THE PERMISSION OF **RAJKHOWAS AARCHI**
M.D. ROAD, CHANDMARI, GUWAHATI.

NOTES

1. ALL DIMENSIONS ARE IN M.M UNLESS
OTHERWISE SPECIFIED.

S.NO.	REVISIONS	DATE

REVISIONS

CLIENT

**BRAHMAPUTRA CRACKER
AND POLYMER LIMITED**

PROJECT

**PROPOSED CONSTRUCTION OF
ADDITIONAL INFRASTRUCTURE
AT CISF TOWNSHIP**

QUARTER MASTER STORE

SCALE	JOB NO.	DEALT BY	CHECKED BY

CLIENT'S SIGN

ARCHITECT'S SIGN

CONSULTANT

ARCHITECTS, ENGINEERS,
VALUERS & PLANNERS
M.D. ROAD, CHANDMARI,
GUWAHATI- 781003

**RAJKHOWAS
AARCHI**

DRAWING TITLE

**DETAIL OF 50 USRES SEPTIC
TANK & SOCK PIT**

DRAWING NO.

RAA / CISF / Q. MASTER / T / ST- 10