
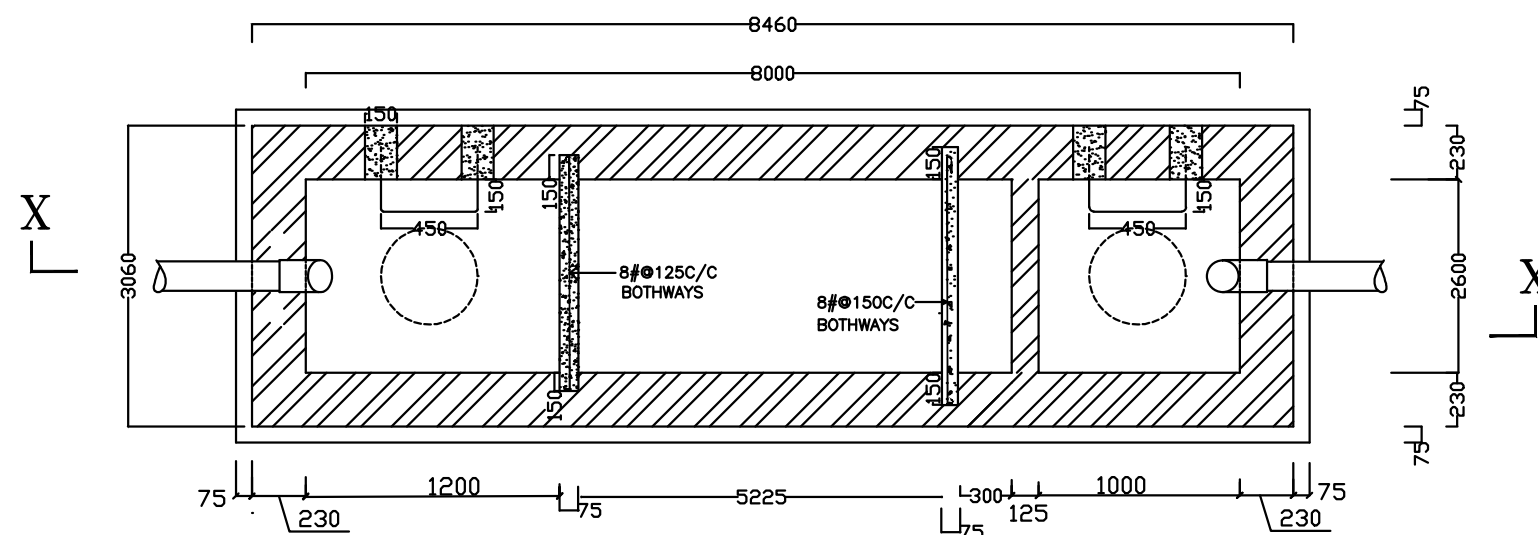
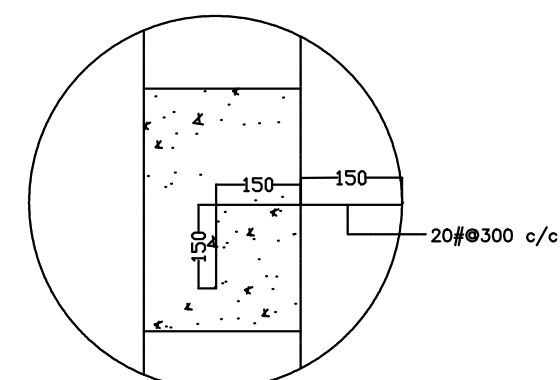
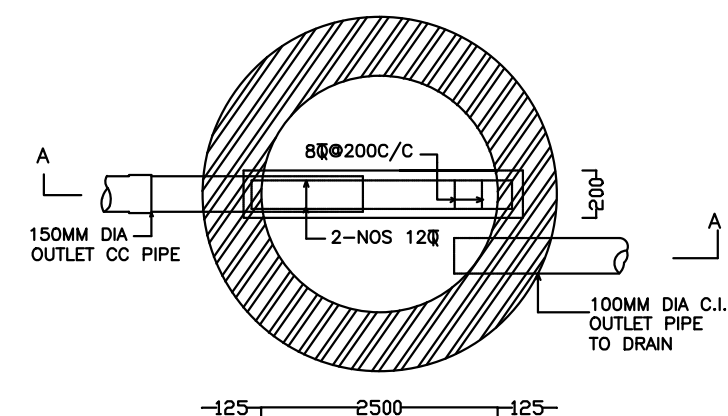
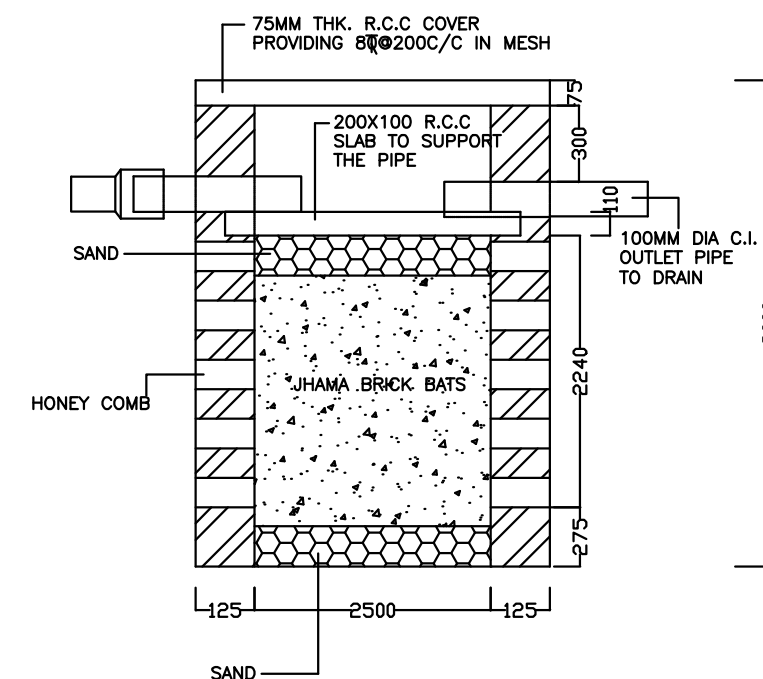


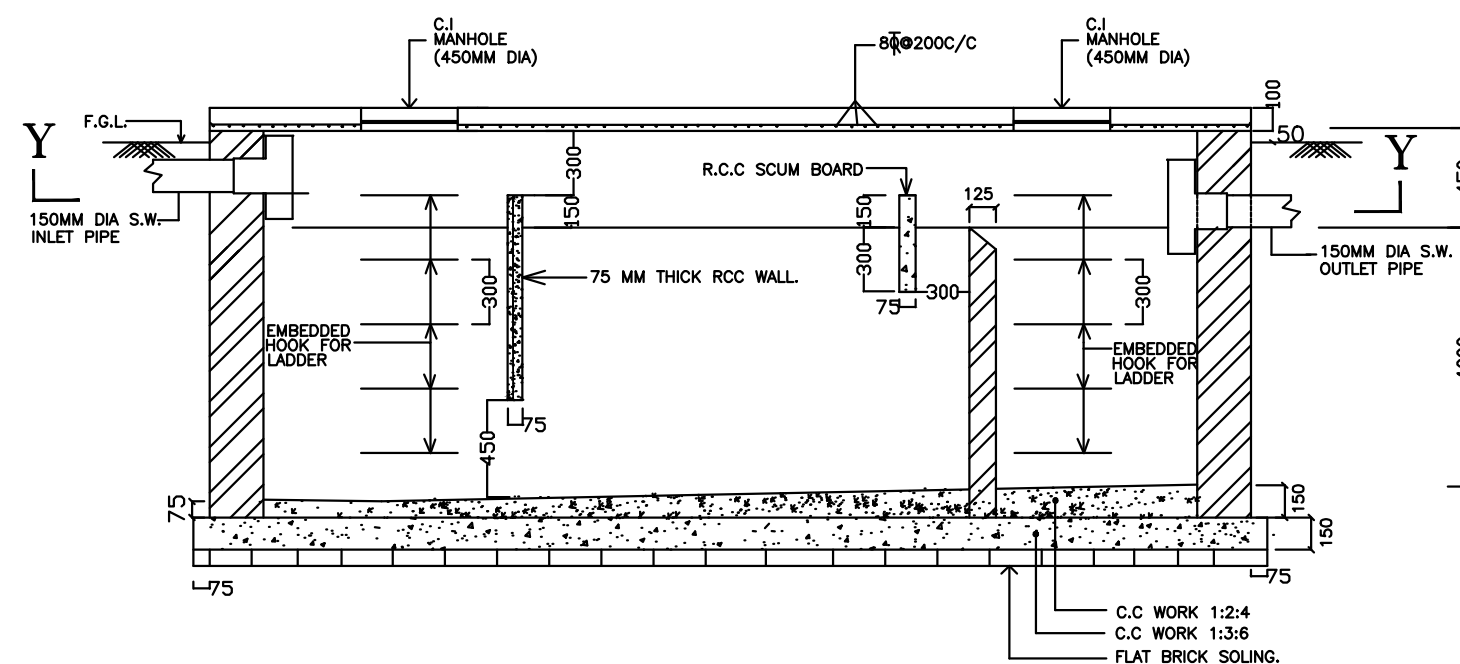

THIS DRAWING IS A **COPYRIGHT.**
CONTENTS OF THE DRAWING OR PART THEREOF
MAY NOT BE USED OR REPRODUCED WITHOUT
THE PERMISSION OF **RAJKHOWAS AARCHI**
M.D. ROAD, CHANDMARI, GUWAHATI.

NOTES

1. ALL DIMENSIONS ARE IN M.M UNLESS OTHERWISE SPECIFIED.

S.NO.	REVISIONS	DATE
-------	-----------	------

REVISIONS

CLIENT

**BRAHMAPUTRA CRACKER
AND POLYMER LIMITED**

PROJECT

**PROPOSED CONSTRUCTION OF
ADDITIONAL INFRASTRUCTURE
AT CISF TOWNSHIP**

TYPE-A QUARTERS

SCALE	JOB NO.
	DEALT BY
	CHECKED BY

CLIENT'S SIGN

ARCHITECT'S SIGN

CONSULTANT

**ARCHITECTS, ENGINEERS,
VALUERS & PLANNERS
M.D.ROAD, CHANDMARI,
GUWAHATI- 781003**



DRAWING TITLE

DETAILS OF 100 USRES SEPTIC TANK
& SOCK PIT FOR TYPE-'A' QRTS.

DRAWING NO.

RAA / CISF/ TYPE-A /T/ST- 19