



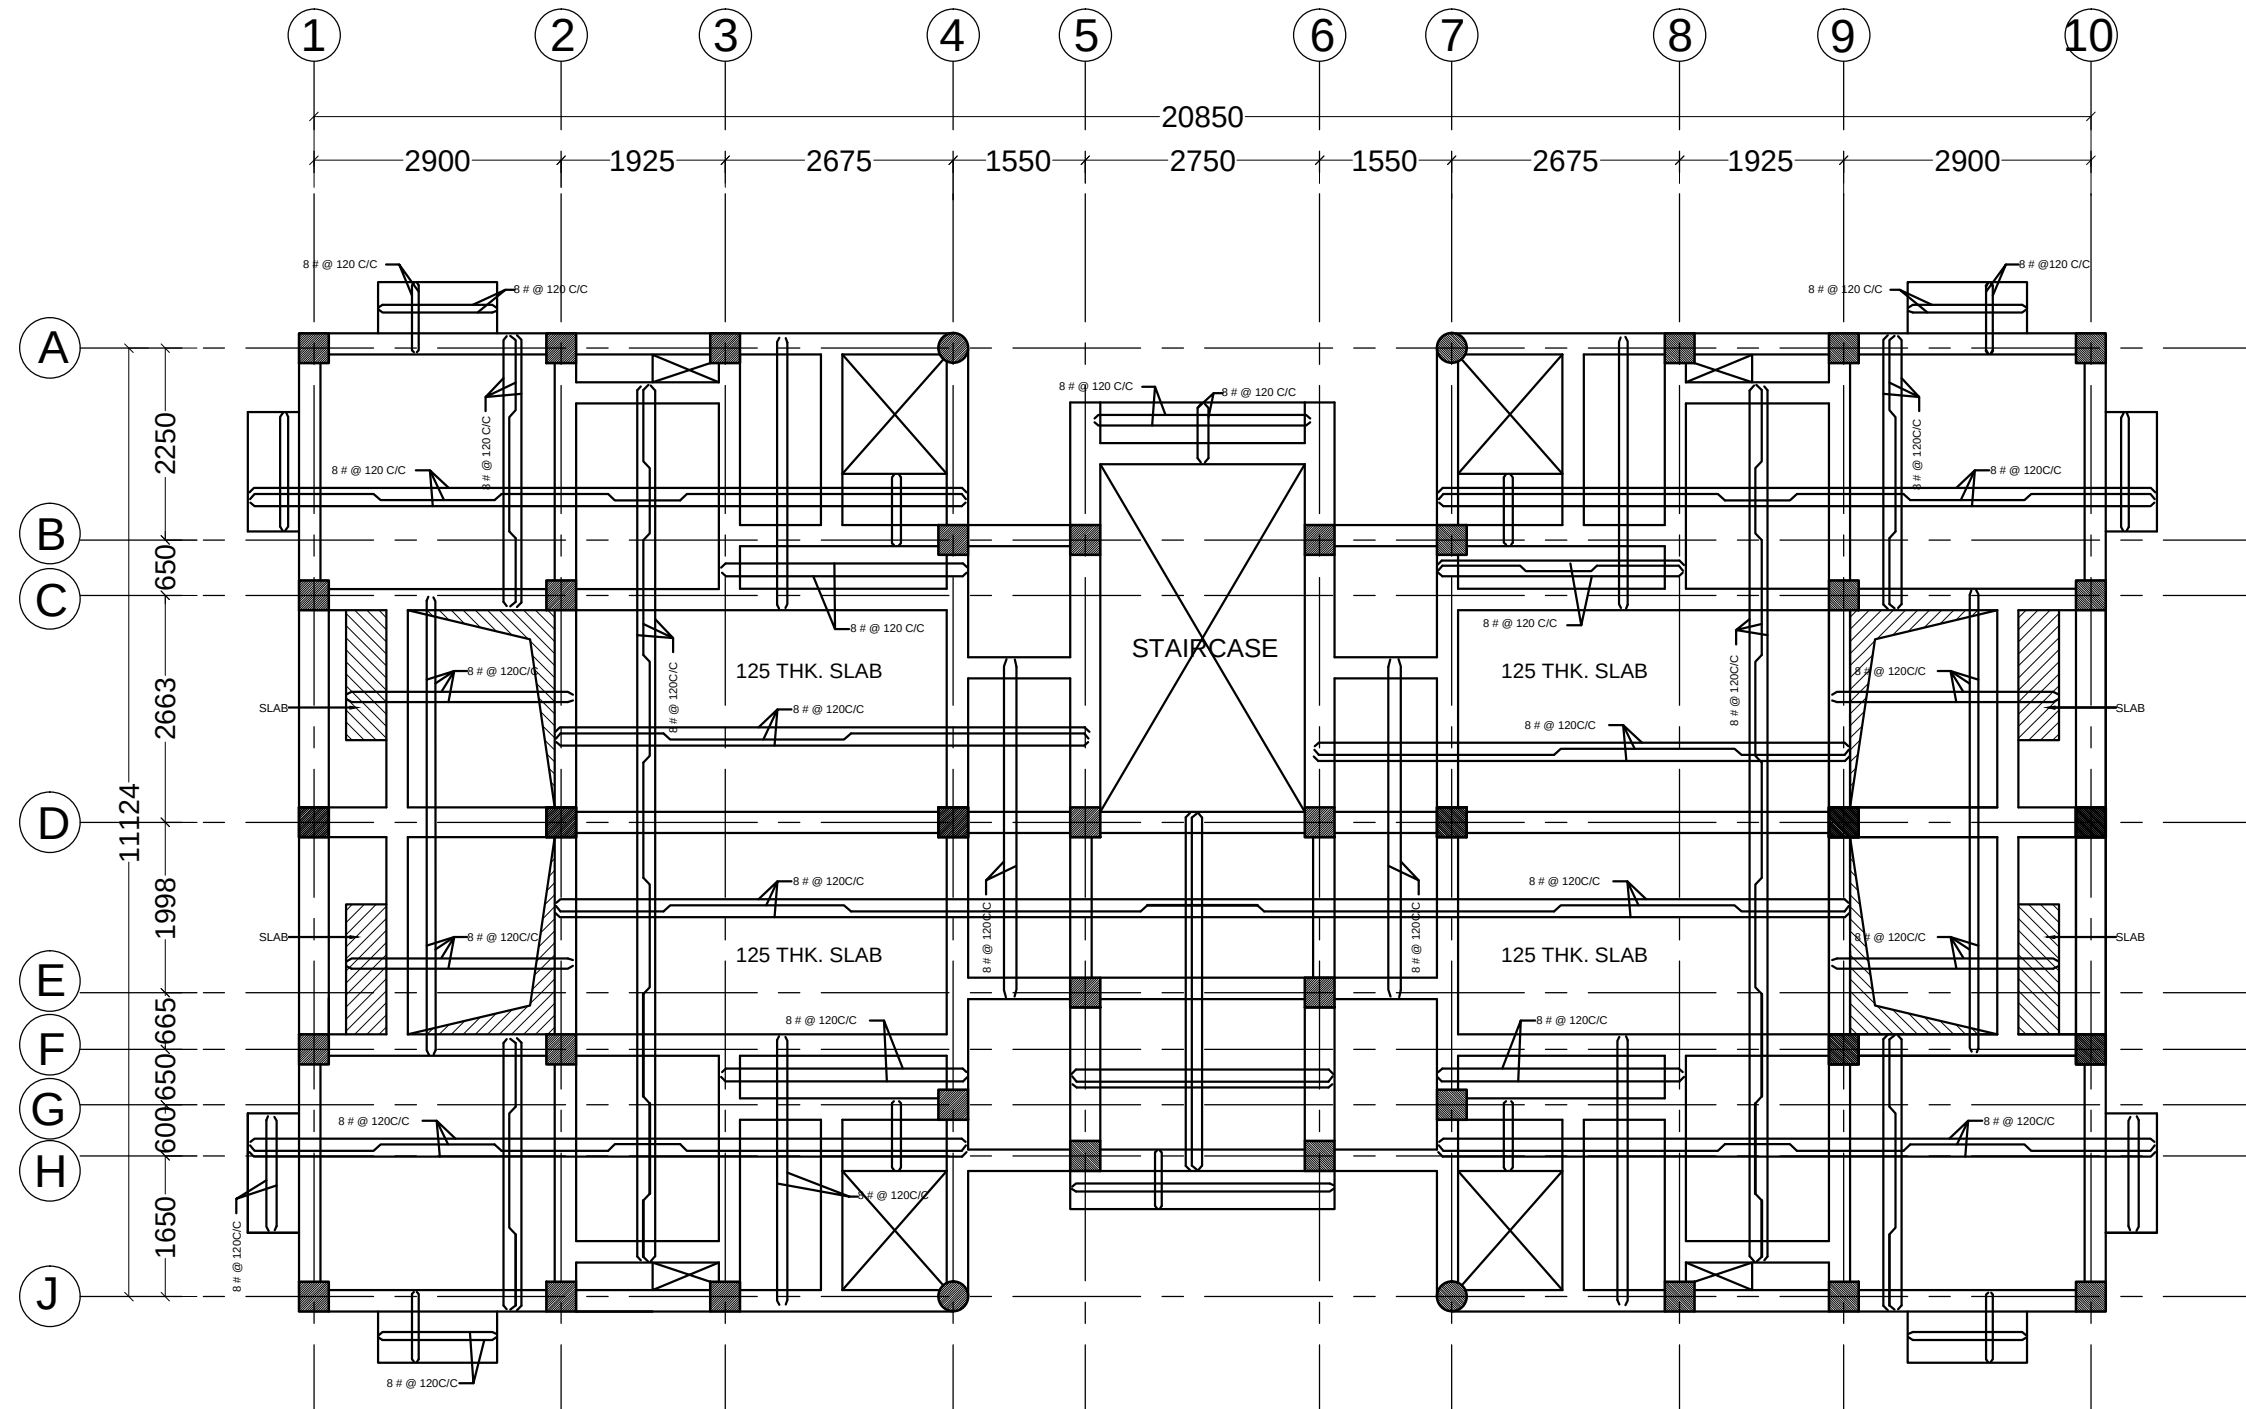

LAYOUT OF 1ST FLOOR SLAB

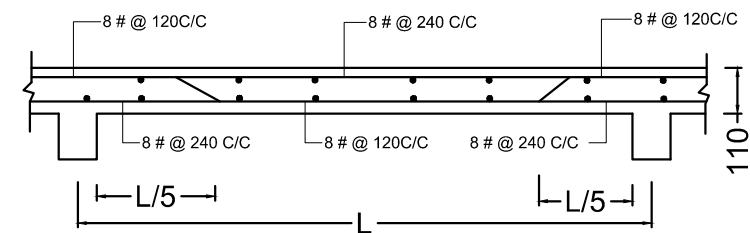

TYPICAL SECTION

THIS DRAWING IS A COPYRIGHT.  
CONTENTS OF THE DRAWING OR PART THEREOF  
MAY NOT BE USED OR REPRODUCED WITHOUT  
THE PERMISSION OF **RAJKHOWAS AARCHI**  
M.D ROAD, CHANDMARI, GUWAHATI.

- NOTES**
- ALL DIMENSIONS ARE IN M.M UNLESS OTHERWISE SPECIFIED.
  - GRADE OF CONCRETE MIX SHALL BE M20 CONFORMING TO IS-456-2000. UNLESS OTHERWISE NOTED.
  - STEEL GRADE Fe500/MM
  - Ø INDICATES MS BARS OF GRADE-1 CONFORMING TO IS-432-1960.
  - CLEAR COVER TO REINFORCEMENT:  
BEAM = 25MM.  
COLUMN = 40MM.  
SLAB = 19MM.
  - DEVELOPMENT LENGTHS (IN MM.)  
Ld= DEV. LENGTH IN TENSION =(47Ø)  
Ldc= DEV. LENGTH IN COMPRESSION =(38Ø)  
Ø = BAR DIAMETER
  - THIS DRAWING SHOULD BE READ IN CONJUNCTION WITH ALL OTHER ARCHITECTURAL AND STRUCTURAL DRAWINGS.
  - RE-INFORCEMENT DETAIL IN COLUMN AS PER IS-456-2000 & IS-13920

| S.NO. | REVISIONS | DATE |
|-------|-----------|------|
|       |           |      |
|       |           |      |
|       |           |      |
|       |           |      |

**REVISIONS**

**CLIENT**  
**BRAHMAPUTRA CRACKER AND POLYMER LIMITED**

**PROJECT**  
**PROPOSED CONSTRUCTION OF ADDITIONAL INFRASTRUCTURE AT CISF TOWNSHIP**

**TYPE-A QUARTERS**

|       |            |  |
|-------|------------|--|
| SCALE | JOB NO.    |  |
|       | DEALT BY   |  |
|       | CHECKED BY |  |

**CLIENT'S SIGN**

**ARCHITECT'S SIGN**

**CONSULTANT**  
ARCHITECTS, ENGINEERS,  
VALUERS & PLANNERS  
M.D.ROAD, CHANDMARI,  
GUWAHATI- 781003  
**RAJKHOWAS AARCHI**

**DRAWING TITLE**

LAYOUT OF FIRST FLOOR SLAB

**DRAWING NO.**  
RAA / CISF/ TYPE-A /T/ST- 06