



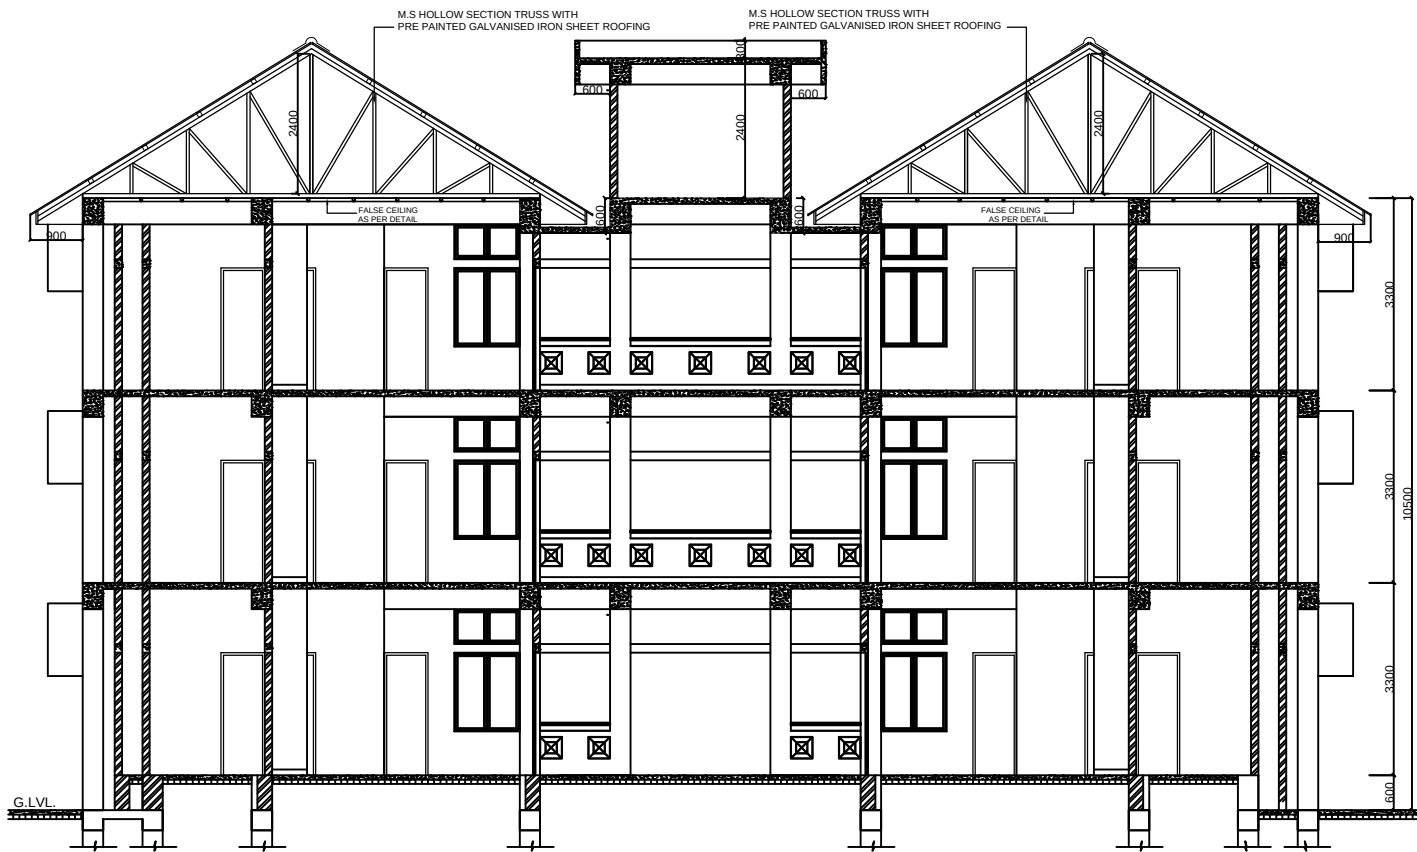

SECTION 2-2

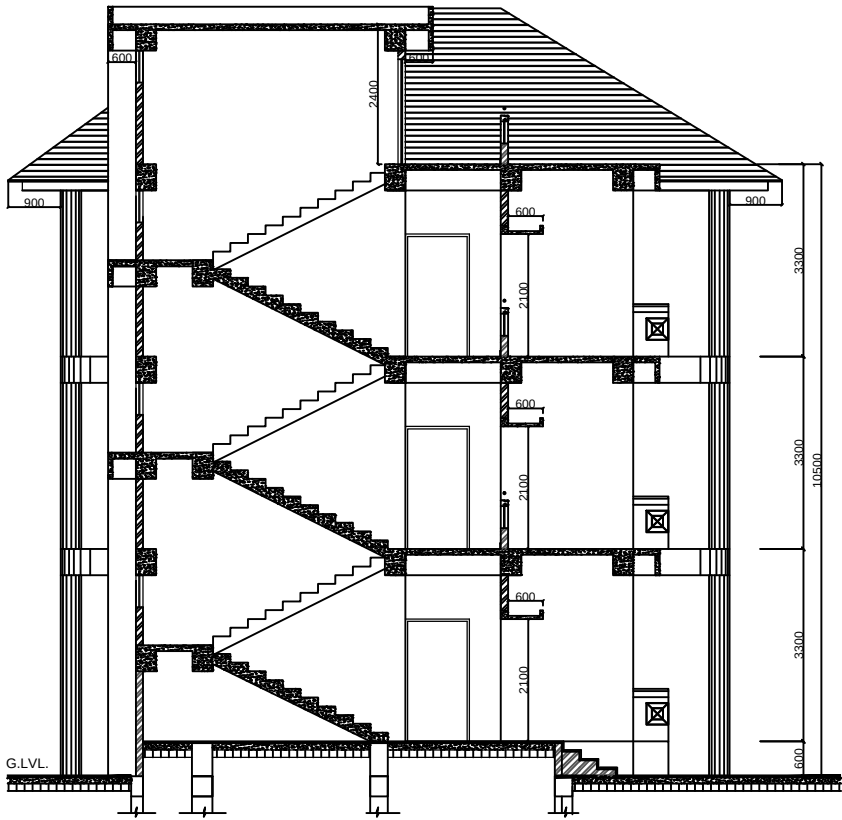

SECTION 1-1

THIS DRAWING IS A COPYRIGHT.
CONTENTS OF THE DRAWING OR PART
THEREOF MAY NOT BE USED OR
REPRODUCED WITHOUT THE PERMISSION
OF THE RAJKHOWAS AARCHI
M.D.ROAD, CHANDMARI, GUWAHATI.

NOTES

1. ALL DIMENSIONS ARE TO BE READ
AND NOT TO BE MEASURED.
2. ALL DIMENSIONS ARE IN
MILLIMETER(MM) UNLESS
OTHERWISE SPECIFIED.
3. 18 MM CEMENT PLASTER IN 2 COATS
UNDER LAYER 12MM THICK CEMENT
PLASTER 1:5 (1 CEMENT: 5 COARSE
SAND) FINISHED WITH A TOP LAYER OF
6 MM THK. CEMENT PLASTER)

S.NO. REVISIONS DATE

REVISIONS

CLIENT

BRAHMAPUTRA CRACKER
AND POLYMER LIMITED

PROJECT

**PROPOSED CONSTRUCTION OF
ADDITIONAL INFRASTRUCTURE
AT CISF TOWNSHIP**

TYPE-A QUARTERS

SCALE

JOB NO.

DEALT BY

CHECKED BY

CLIENT'S SIGN

ARCHITECT'S SIGN

CONSULTANT

ARCHITECTS, ENGINEERS,
VALUERS & PLANNERS
M.D.ROAD, CHANDMARI,
GUWAHATI-781003



DRAWING TITLE

SECTION

DRAWING NO.

RAA / CISF/ TYPE-A /T/AR- 05