



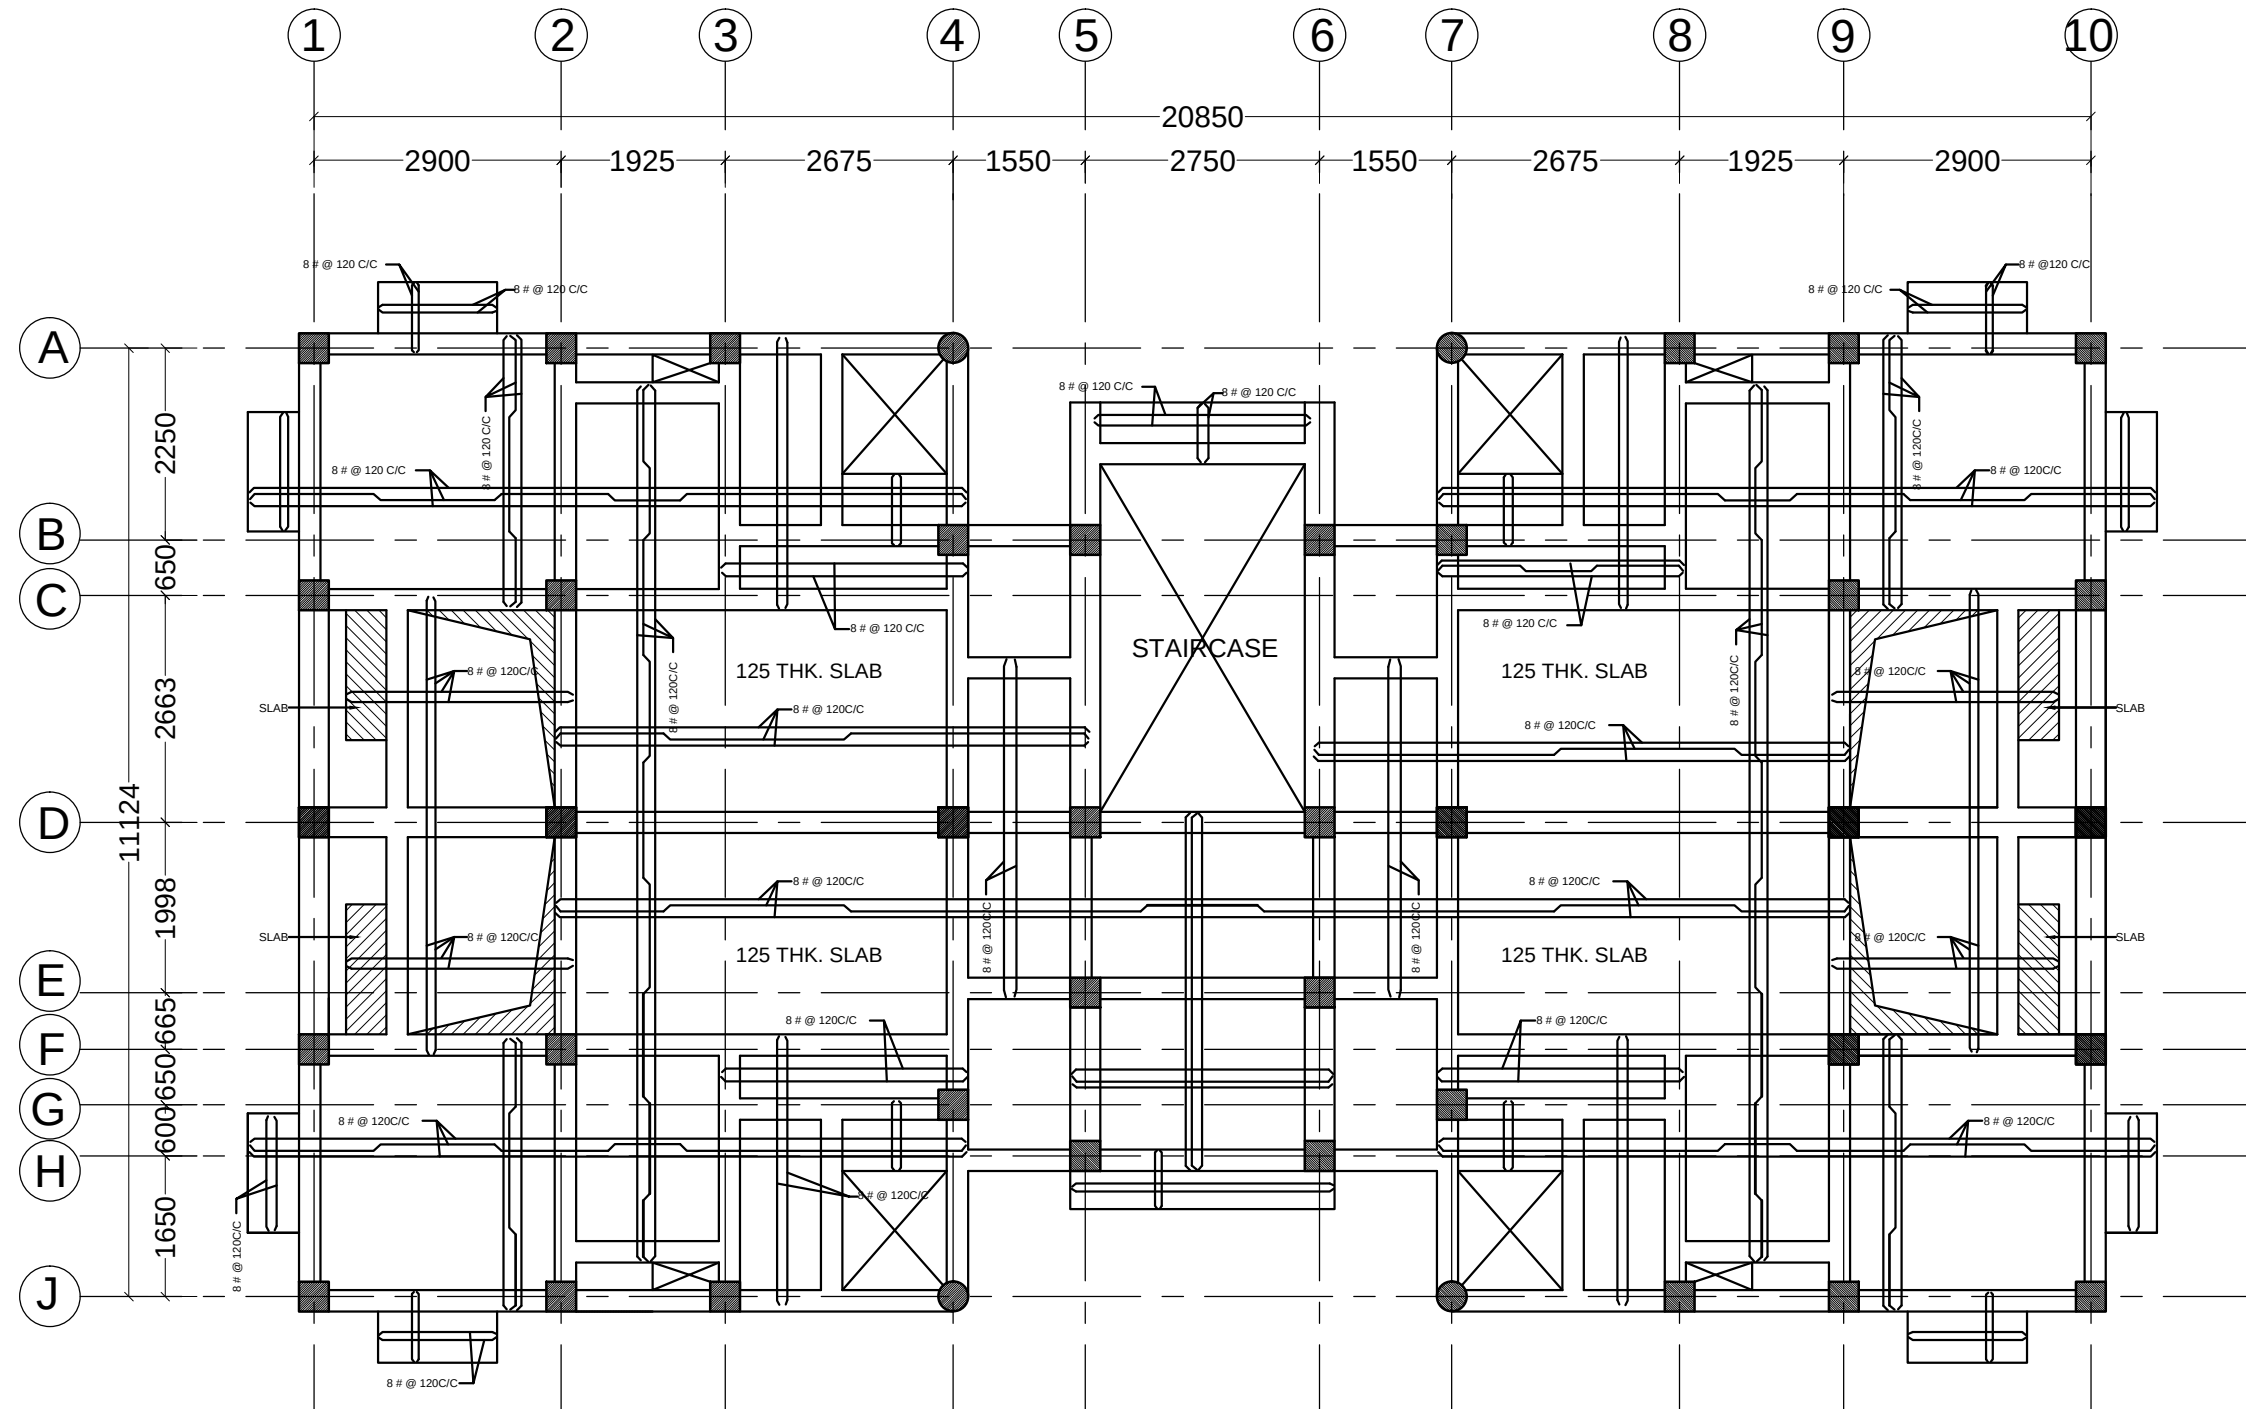

LAYOUT OF 1ST FLOOR SLAB

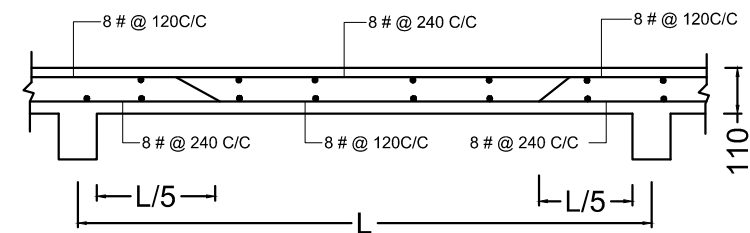

TYPICAL SECTION

THIS DRAWING IS A **COPYRIGHT**.
CONTENTS OF THE DRAWING OR PART THEREOF
MAY NOT BE USED OR REPRODUCED WITHOUT
THE PERMISSION OF **RAJKHOWAS AARCHI**
M.D ROAD, CHANDMARI, GUWAHATI.

- NOTES**
- ALL DIMENSIONS ARE IN M.M UNLESS OTHERWISE SPECIFIED.
 - GRADE OF CONCRETE MIX SHALL BE M20 CONFORMING TO IS-456-2000. UNLESS OTHERWISE NOTED.
 - STEEL GRADE Fe500N/MM
 - Ø INDICATES MS BARS OF GRADE-1 CONFORMING TO IS-432-1960.
 - CLEAR COVER TO REINFORCEMENT:
BEAM = 25MM.
COLUMN = 40MM.
SLAB = 19MM.
 - DEVELOPMENT LENGTHS (IN MM.)
Ld= DEV. LENGTH IN TENSION =(47Ø)
Ldc= DEV. LENGTH IN COMPRESSION =(38Ø)
Ø = BAR DIAMETER
 - THIS DRAWING SHOULD BE READ IN CONJUNCTION WITH ALL OTHER ARCHITECTURAL AND STRUCTURAL DRAWINGS.
 - RE-INFORCEMENT DETAIL IN COLUMN AS PER IS-456-2000 & IS-13920

S.NO.	REVISIONS	DATE

REVISIONS

CLIENT
BRAHMAPUTRA CRACKER AND POLYMER LIMITED

PROJECT
PROPOSED CONSTRUCTION OF ADDITIONAL INFRASTRUCTURE AT CISF TOWNSHIP

TYPE-A QUARTERS

SCALE	JOB NO.	
	DEALT BY	
	CHECKED BY	

CLIENT'S SIGN

ARCHITECT'S SIGN

CONSULTANT
ARCHITECTS, ENGINEERS,
VALUERS & PLANNERS
M.D.ROAD, CHANDMARI,
GUWAHATI- 781003
RAJKHOWAS AARCHI

DRAWING TITLE

LAYOUT OF FIRST FLOOR SLAB

DRAWING NO.
RAA / CISF/ TYPE-A /T/ST- 06