




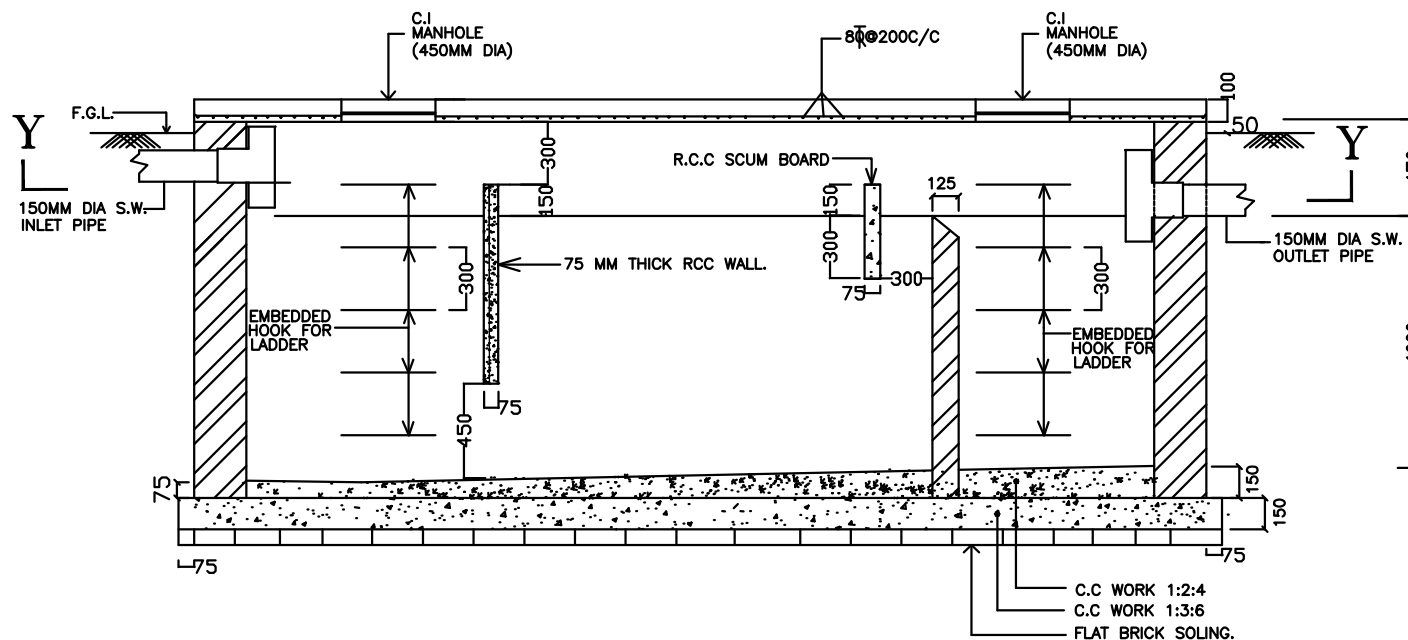


SECTIONAL ELEVATION AT X-X

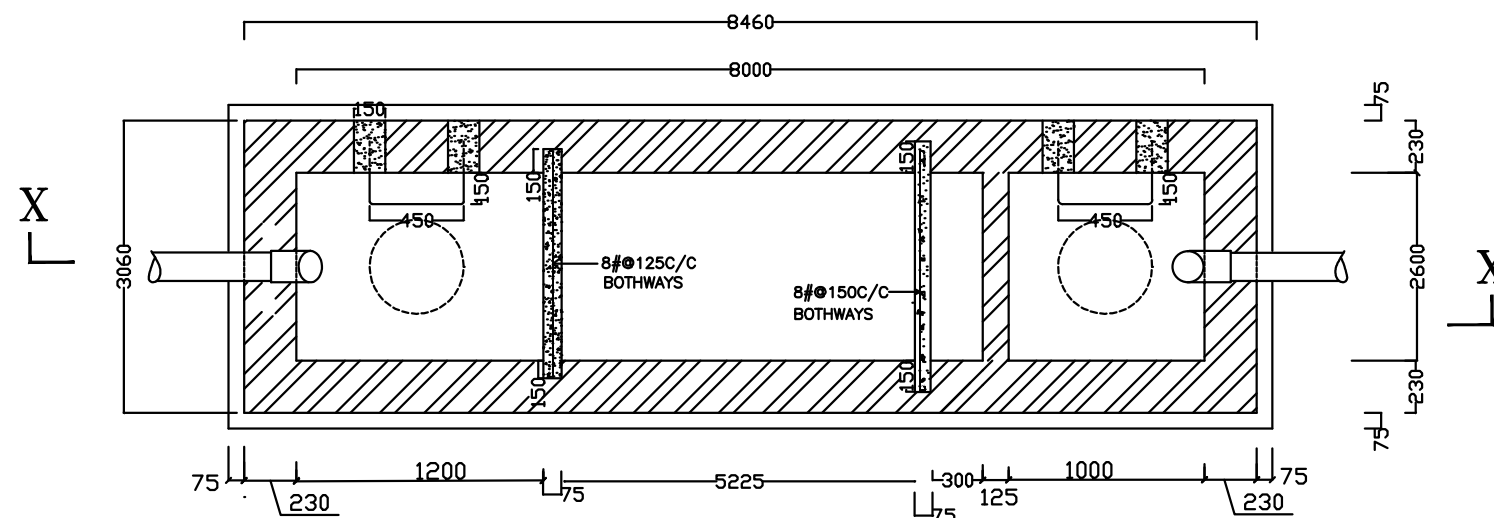


SECTIONAL PLAN OF SEPTIC TANK AT Y-Y

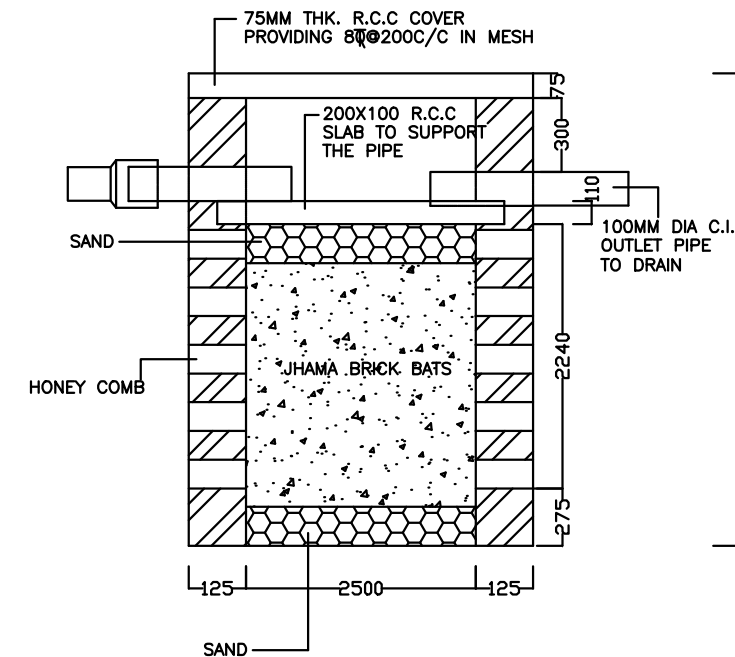

SECTION AT A-A

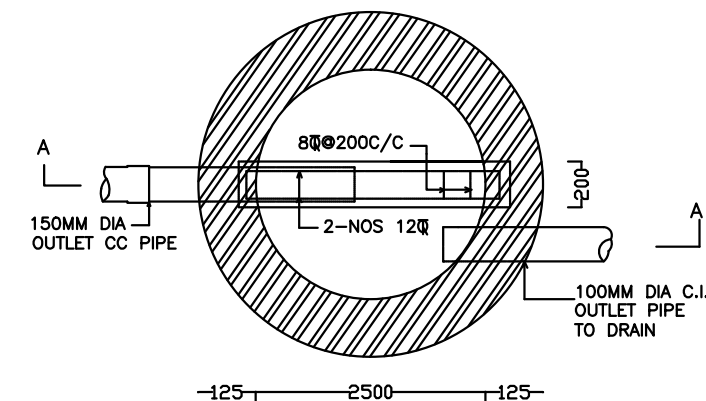

PLAN OF SOAK PIT

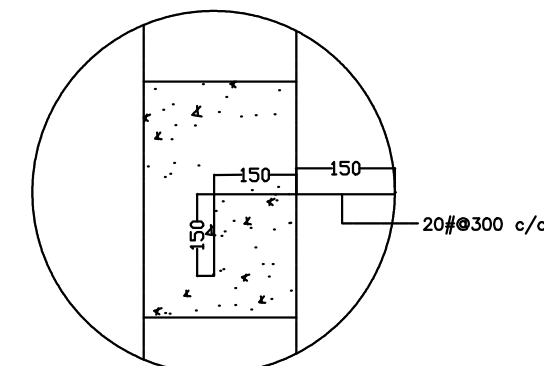

Details of hook embedded in concrete

THIS DRAWING IS A COPYRIGHT.
CONTENTS OF THE DRAWING OR PART THEREOF
MAY NOT BE USED OR REPRODUCED WITHOUT
THE PERMISSION OF **RAJKHOWAS AARCHI**
M.D.ROAD,CHANDMARI, GUWAHATI.

NOTES

1. ALL DIMENSIONS ARE IN M.M UNLESS
OTHERWISE SPECIFIED.

S.NO. REVISIONS DATE

REVISIONS

CLIENT

**BRAHMAPUTRA CRACKER
AND POLYMER LIMITED**

PROJECT

**PROPOSED CONSTRUCTION OF
ADDITIONAL INFRASTRUCTURE
AT CISF TOWNSHIP**

TYPE-B QUARTERS

SCALE	JOB NO.	
	DEALT BY	
	CHECKED BY	

CLIENT'S SIGN

ARCHITECT'S SIGN

CONSULTANT

ARCHITECTS, ENGINEERS,
VALUERS & PLANNERS
M.D.ROAD, CHANDMARI,
GUWAHATI- 781003



DRAWING TITLE

**DETAIL OF 100 USRES SEPTIC
TANK & SOCK PIT**

DRAWING NO.

RAA / CISF/ TYPE-B /T/ST- 18