


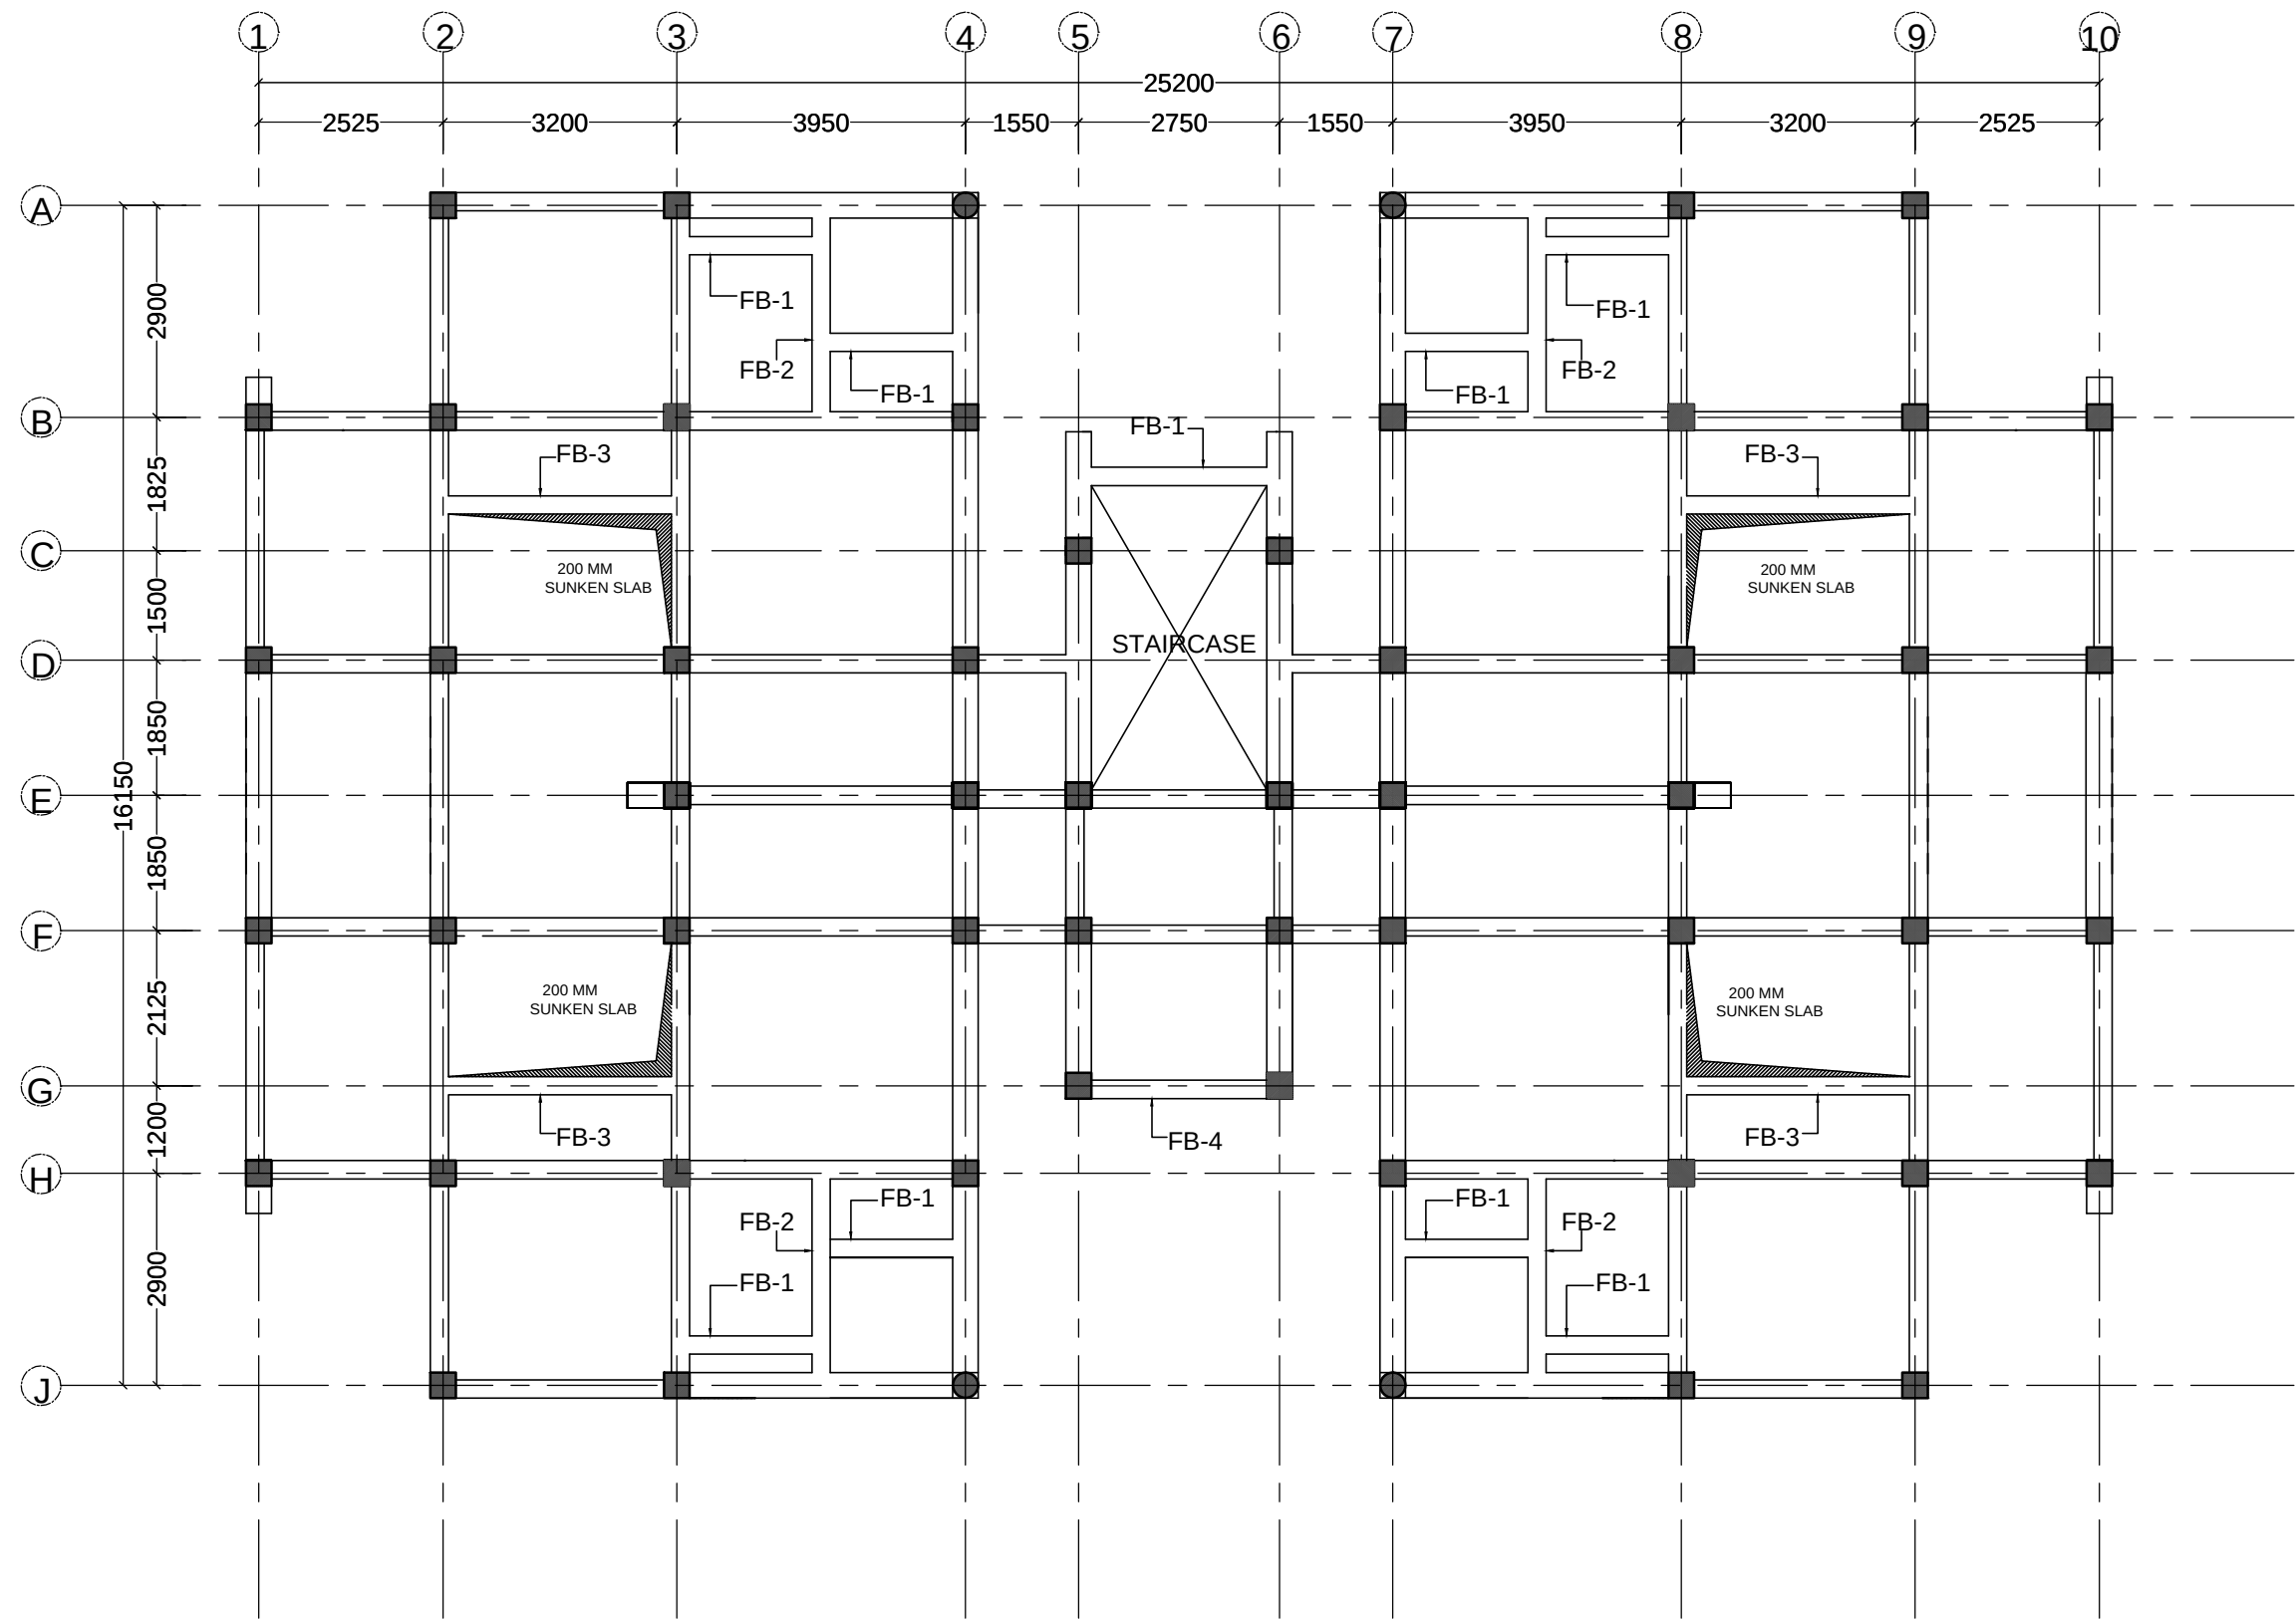

LAYOUT OF SECOND FLOOR BEAM

|   |            |                                                                                       |
|---|------------|---------------------------------------------------------------------------------------|
| THIS DRAWING IS A <b>COPYRIGHT</b> .<br>CONTENTS OF THE DRAWING OR PART THEREOF<br>MAY NOT BE USED OR REPRODUCED WITHOUT<br>THE PERMISSION OF <b>RAJKHOWAS AARCHI</b><br>M.D.ROAD,CHANDMARI, GUWAHATI. |            |                                                                                       |
| NOTES   |            |                                                                                       |
| 1. ALL DIMENSIONS ARE IN M.M UNLESS OTHERWISE SPECIFIED.   |            |                                                                                       |
| 2. GRADE OF CONCRETE MIX SHALL BE M20 CONFORMING TO IS-456-2000. UNLESS OTHERWISE NOTED.   |            |                                                                                       |
| 3. STEEL GRADE Fe500/MM   |            |                                                                                       |
| 4. Ø INDICATES MS BARS OF GRADE-I CONFORMING TO IS-432-1960.   |            |                                                                                       |
| 5. CLEAR COVER TO REINFORCEMENT:<br>BEAM = 25MM.<br>COLUMN = 40MM.<br>SLAB = 19MM.   |            |                                                                                       |
| 6. DEVELOPMENT LENGTHS (IN MM.)<br>Ldt= DEV. LENGTH IN TENSION =(47Ø)<br>Ldc= DEV. LENGTH IN COMPRESSION =(38Ø)<br>Ø = BAR DIAMETER                                                                    |            |                                                                                       |
| 7. THIS DRAWING SHOULD BE READ IN CONJUNCTION WITH ALL OTHER ARCHITECTURAL AND STRUCTURAL DRAWINGS.   |            |                                                                                       |
| 8. RE-INFORCEMENT DETAIL IN COLUMN AS PER IS-456-2000 & IS-13920   |            |                                                                                       |
|   |            |                                                                                       |
|   |            |                                                                                       |
| S.NO.   | REVISIONS  | DATE                                                                                  |
| REVISIONS   |            |                                                                                       |
| CLIENT   |            |                                                                                       |
| BRAHMAPUTRA CRACKER<br>AND POLYMER LIMITED   |            |                                                                                       |
| PROJECT   |            |                                                                                       |
| PROPOSED CONSTRUCTION OF<br>ADDITIONAL INFRASTRUCTURE<br>AT CISF TOWNSHIP   |            |                                                                                       |
| TYPE-B QUARTERS   |            |                                                                                       |
| SCALE   | JOB NO.    |                                                                                       |
|   | DEALT BY   |                                                                                       |
|   | CHECKED BY |                                                                                       |
| CLIENT'S SIGN   |            |                                                                                       |
|   |            |                                                                                       |
| ARCHITECT'S SIGN   |            |                                                                                       |
|   |            |                                                                                       |
| CONSULTANT   |            |                                                                                       |
| ARCHITECTS, ENGINEERS,<br>VALUERS & PLANNERS<br>M.D.ROAD, CHANDMARI,<br>GUWAHATI- 781003   |            |  |
| DRAWING TITLE   |            |                                                                                       |
| LAYOUT OF SECOND FLOOR BEAM   |            |                                                                                       |
| DRAWING NO.   |            |                                                                                       |
| RAA / CISF / TYPE-B / T / ST- 07   |            |                                                                                       |