




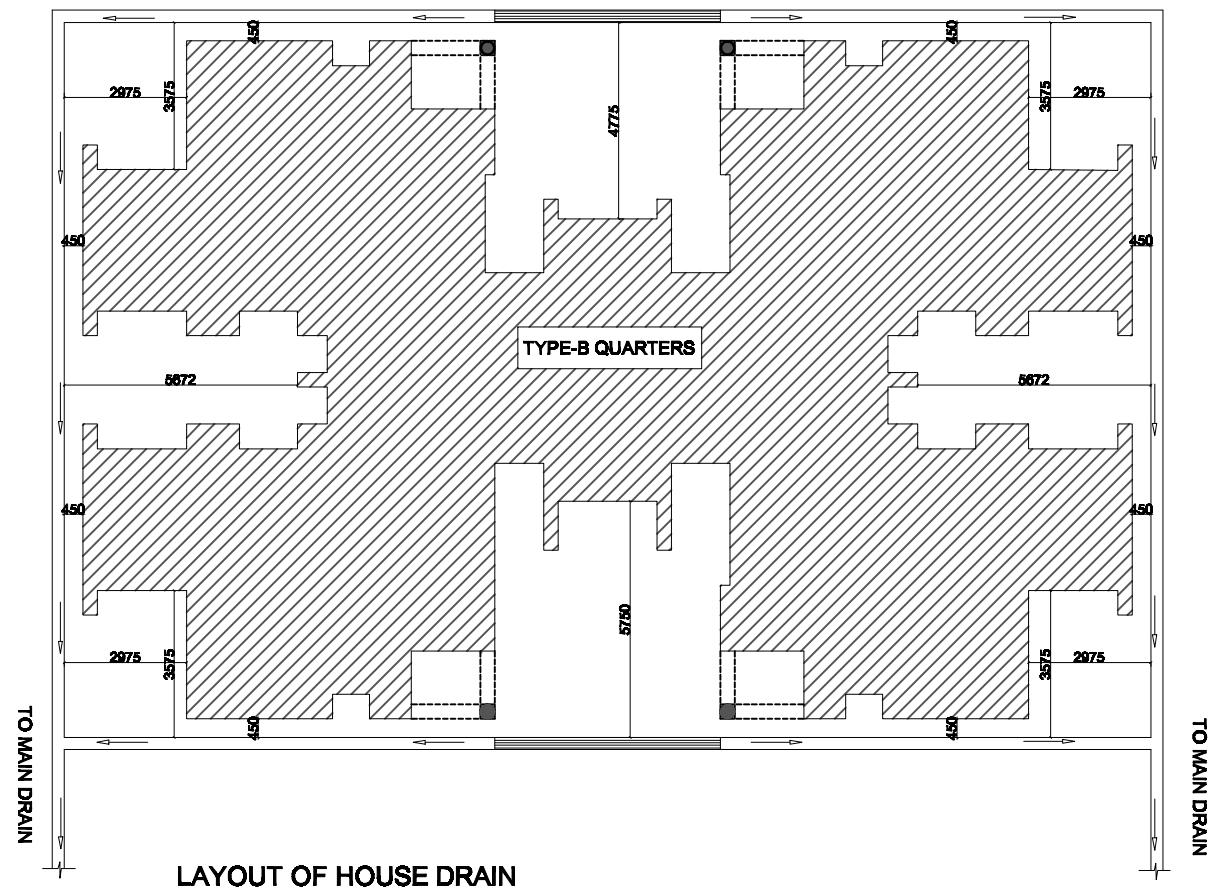


LAYOUT OF HOUSE DRAIN

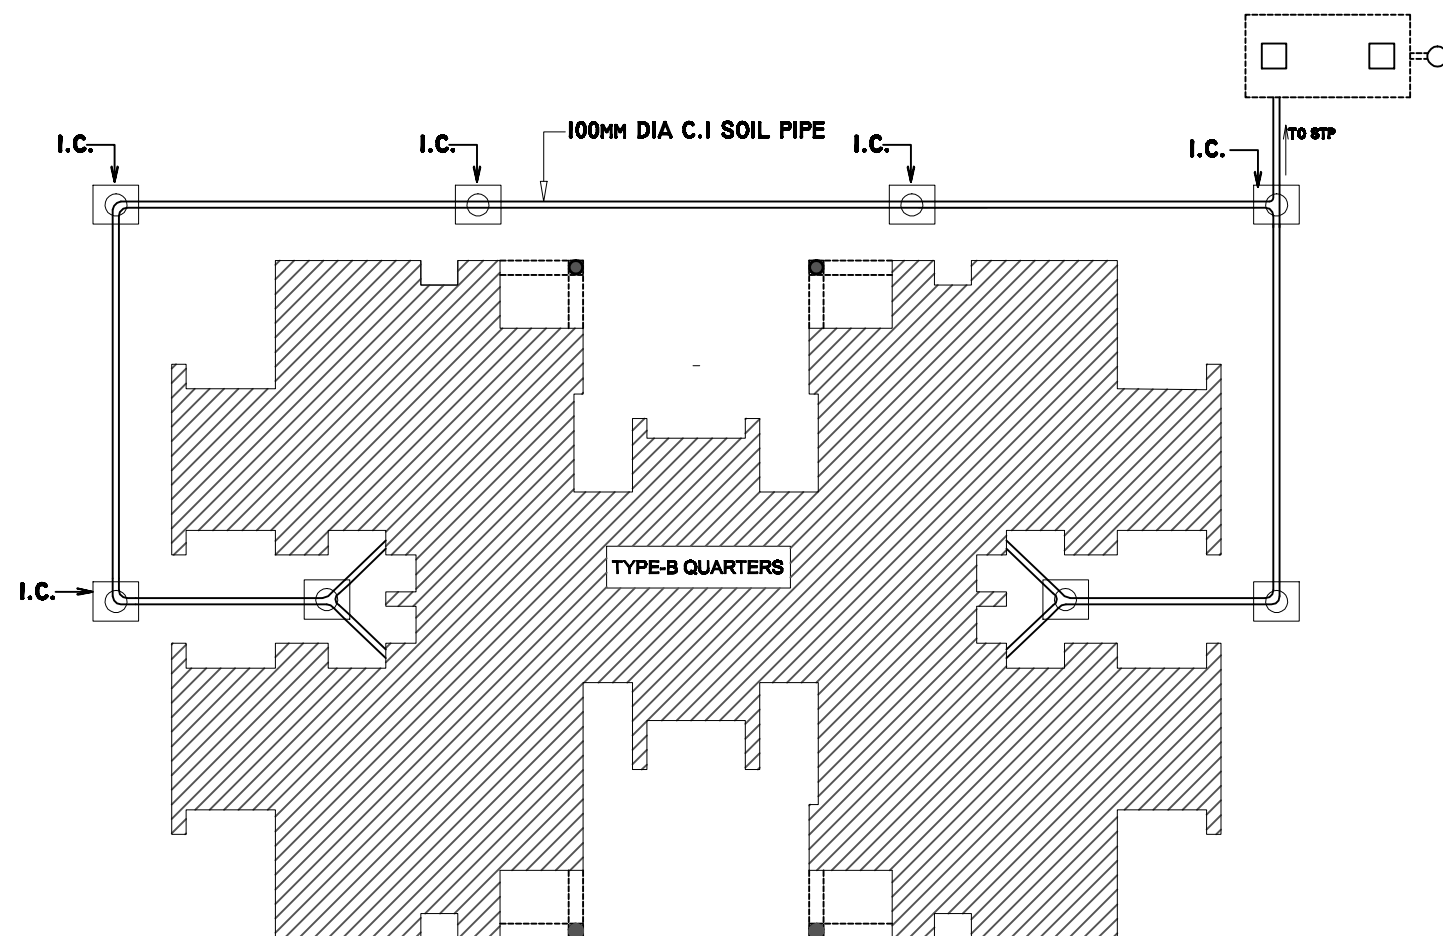


SOIL PIPE LAYOUT PLAN

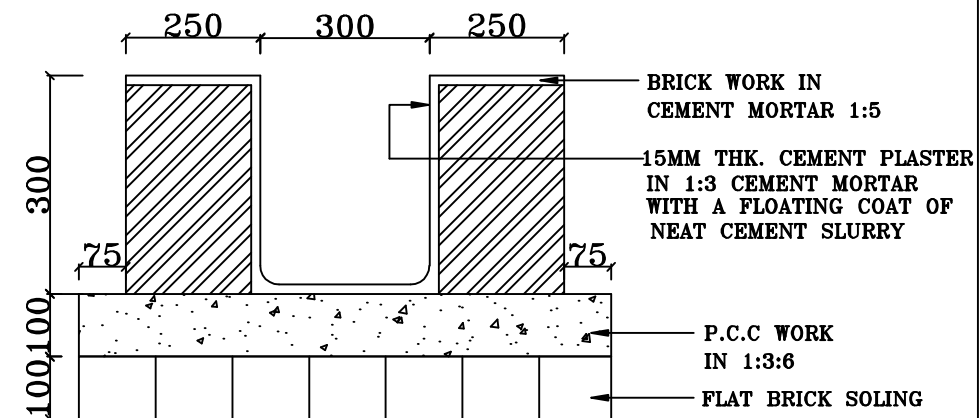

TYPICAL DETAIL OF HOUSE DRAIN

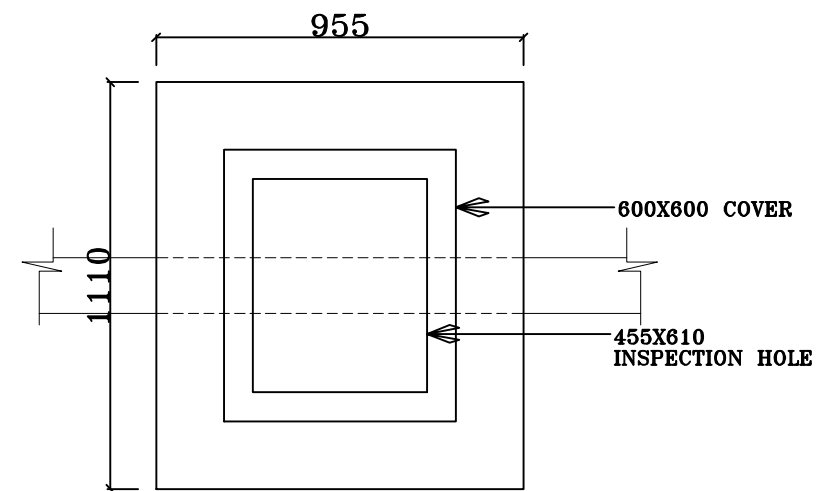

PLAN OF INSPECTION CHAMBER

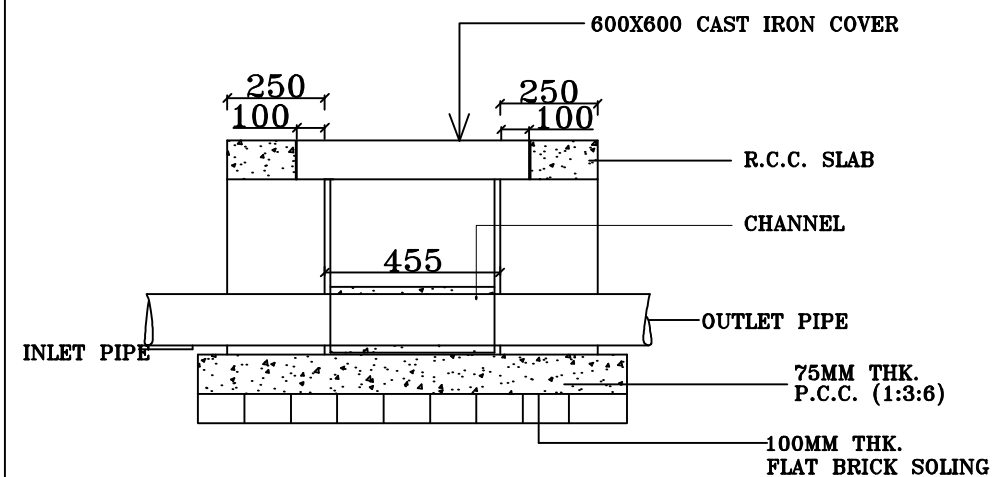

DETAIL OF INSPECTION CHAMBER

THIS DRAWING IS A COPYRIGHT.
CONTENTS OF THE DRAWING OR PART
THEREOF MAY NOT BE USED OR
REPRODUCED WITHOUT THE PERMISSION
OF THE RAJKHOWAS AARCHI
M.D.ROAD, CHANDMARI, GUWAHATI.

NOTES

1. ALL DIMENSIONS ARE TO BE READ AND NOT TO BE MEASURED.
2. ALL DIMENSIONS ARE IN MILLIMETER(MM) UNLESS OTHERWISE SPECIFIED.

S.NO.	REVISIONS	DATE
-------	-----------	------

REVISIONS

CLIENT

BRAHMAPUTRA CRACKER
AND POLYMER LIMITED

PROJECT

PROPOSED CONSTRUCTION OF
ADDITIONAL INFRASTRUCTURE
AT CISF TOWNSHIP

TYPE-B QUARTERS

SCALE	JOB NO.
-------	---------

DEALT BY

CHECKED BY

CLIENT'S SIGN

ARCHITECT'S SIGN

CONSULTANT

ARCHITECTS, ENGINEERS,
VALUERS & PLANNERS
M.D.ROAD, CHANDMARI,
GUWAHATI-781003



DRAWING TITLE

LAYOUT & DETAIL OF HOUSE
DRAIN & SOIL PIPE LAYOUT

DRAWING NO.

RAA / CISF/ TYPE-B /T/AR- 10