



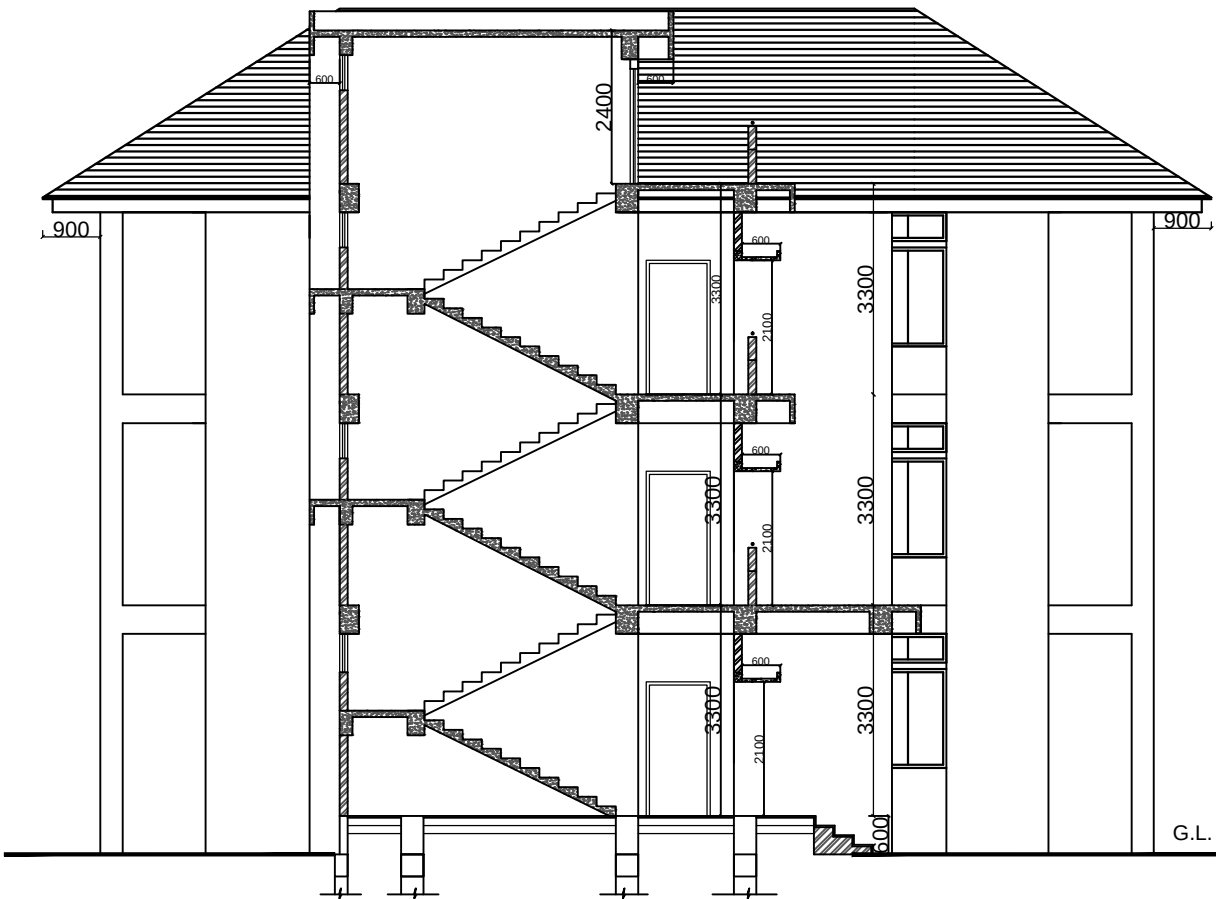

SECTION AA

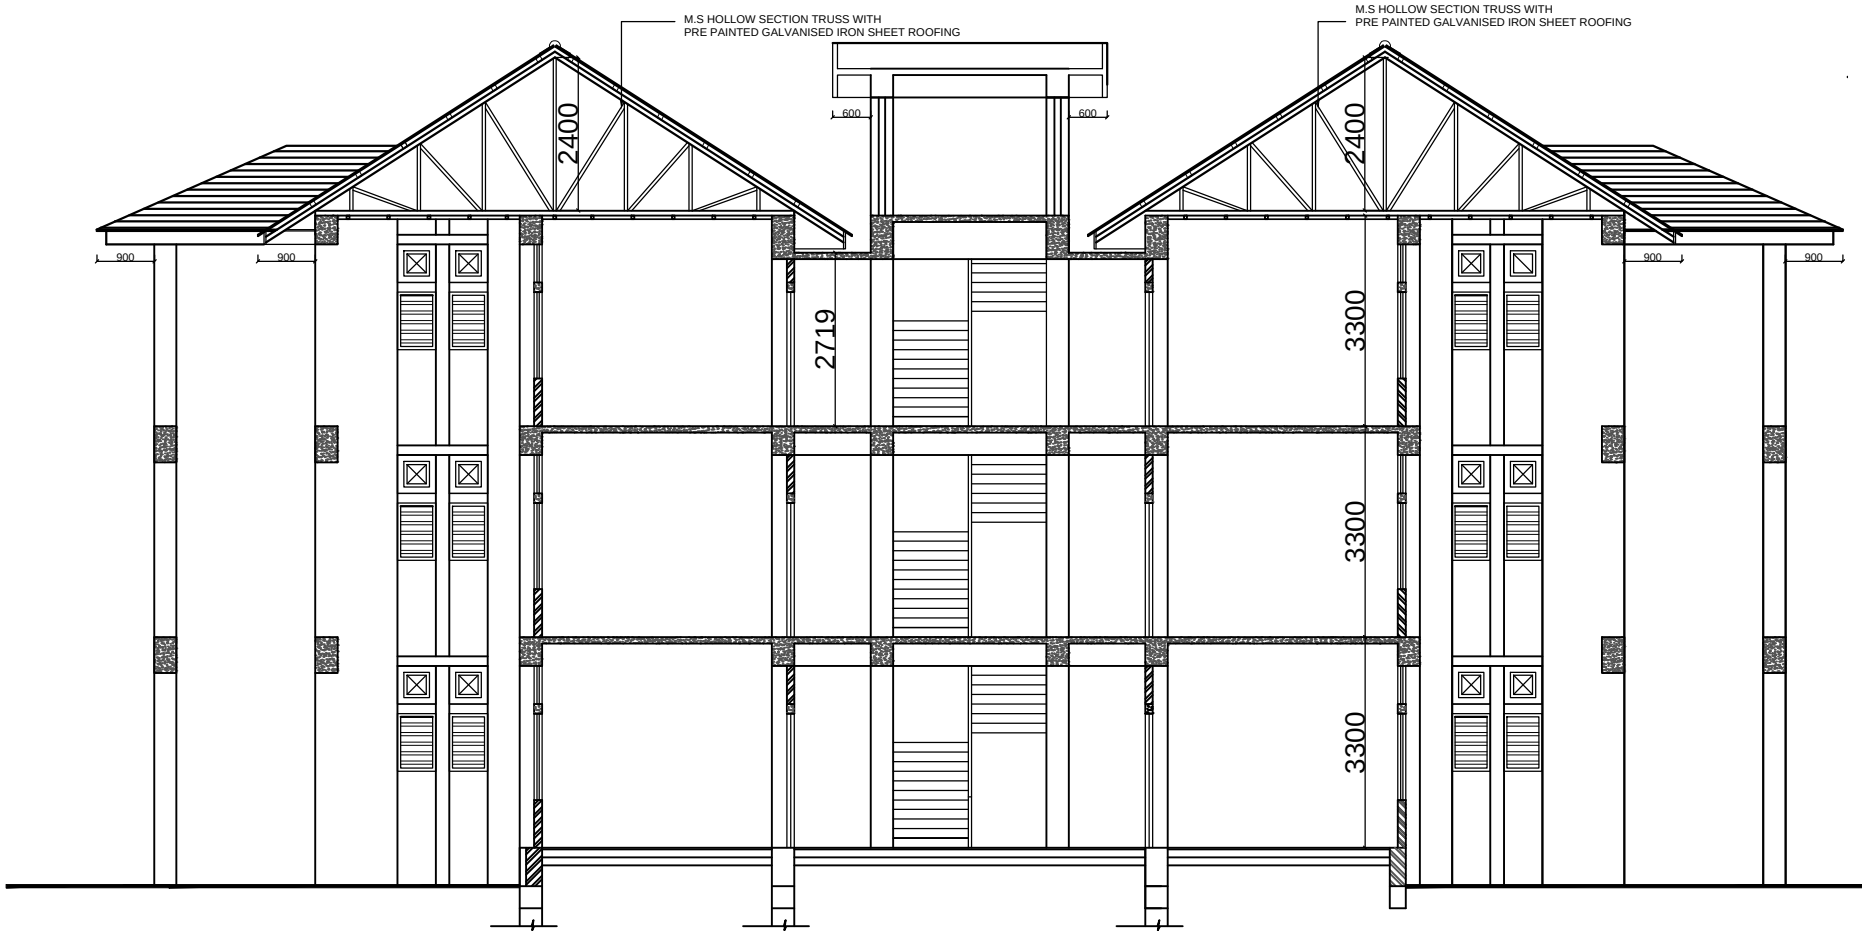

SECTION BB

THIS DRAWING IS A COPYRIGHT.
CONTENTS OF THE DRAWING OR PART
THEREOF MAY NOT BE USED OR
REPRODUCED WITHOUT THE PERMISSION
OF THE RAJKHOWAS AARCHI
M.D.ROAD, CHANDMARI, GUWAHATI.

- NOTES
1. ALL DIMENSIONS ARE TO BE READ AND NOT TO BE MEASURED.
 2. ALL DIMENSIONS ARE IN MILLIMETER(MM) UNLESS OTHERWISE SPECIFIED.
 3. 18 MM CEMENT PLASTER IN 2 COATS UNDER LAYER 12MM THICK CEMENT PLASTER 1:5 (1 CEMENT: 5 COARSE SAND) FINISHED WITH A TOP LAYER OF 6 MM THK. CEMENT PLASTER)

S.NO.	REVISIONS	DATE
02	02	21.03.2013
01	01	15.03.2013

REVISIONS

CLIENT

BRAHMAPUTRA CRACKER
AND POLYMER LIMITED

PROJECT

PROPOSED CONSTRUCTION OF
ADDITIONAL INFRASTRUCTURE
AT CISF TOWNSHIP

SCALE	JOB NO.	
	DEALT BY	
	CHECKED BY	

CLIENT'S SIGN

ARCHITECT'S SIGN

CONSULTANT

ARCHITECTS, ENGINEERS,
VALUERS & PLANNERS
M.D.ROAD, CHANDMARI,
GUWAHATI-781003

RAJKHOWAS
AARCHI

DRAWING TITLE

SECTION

DRAWING NO.

RAA / CISF/ TYPE-B /T/AR- 05