



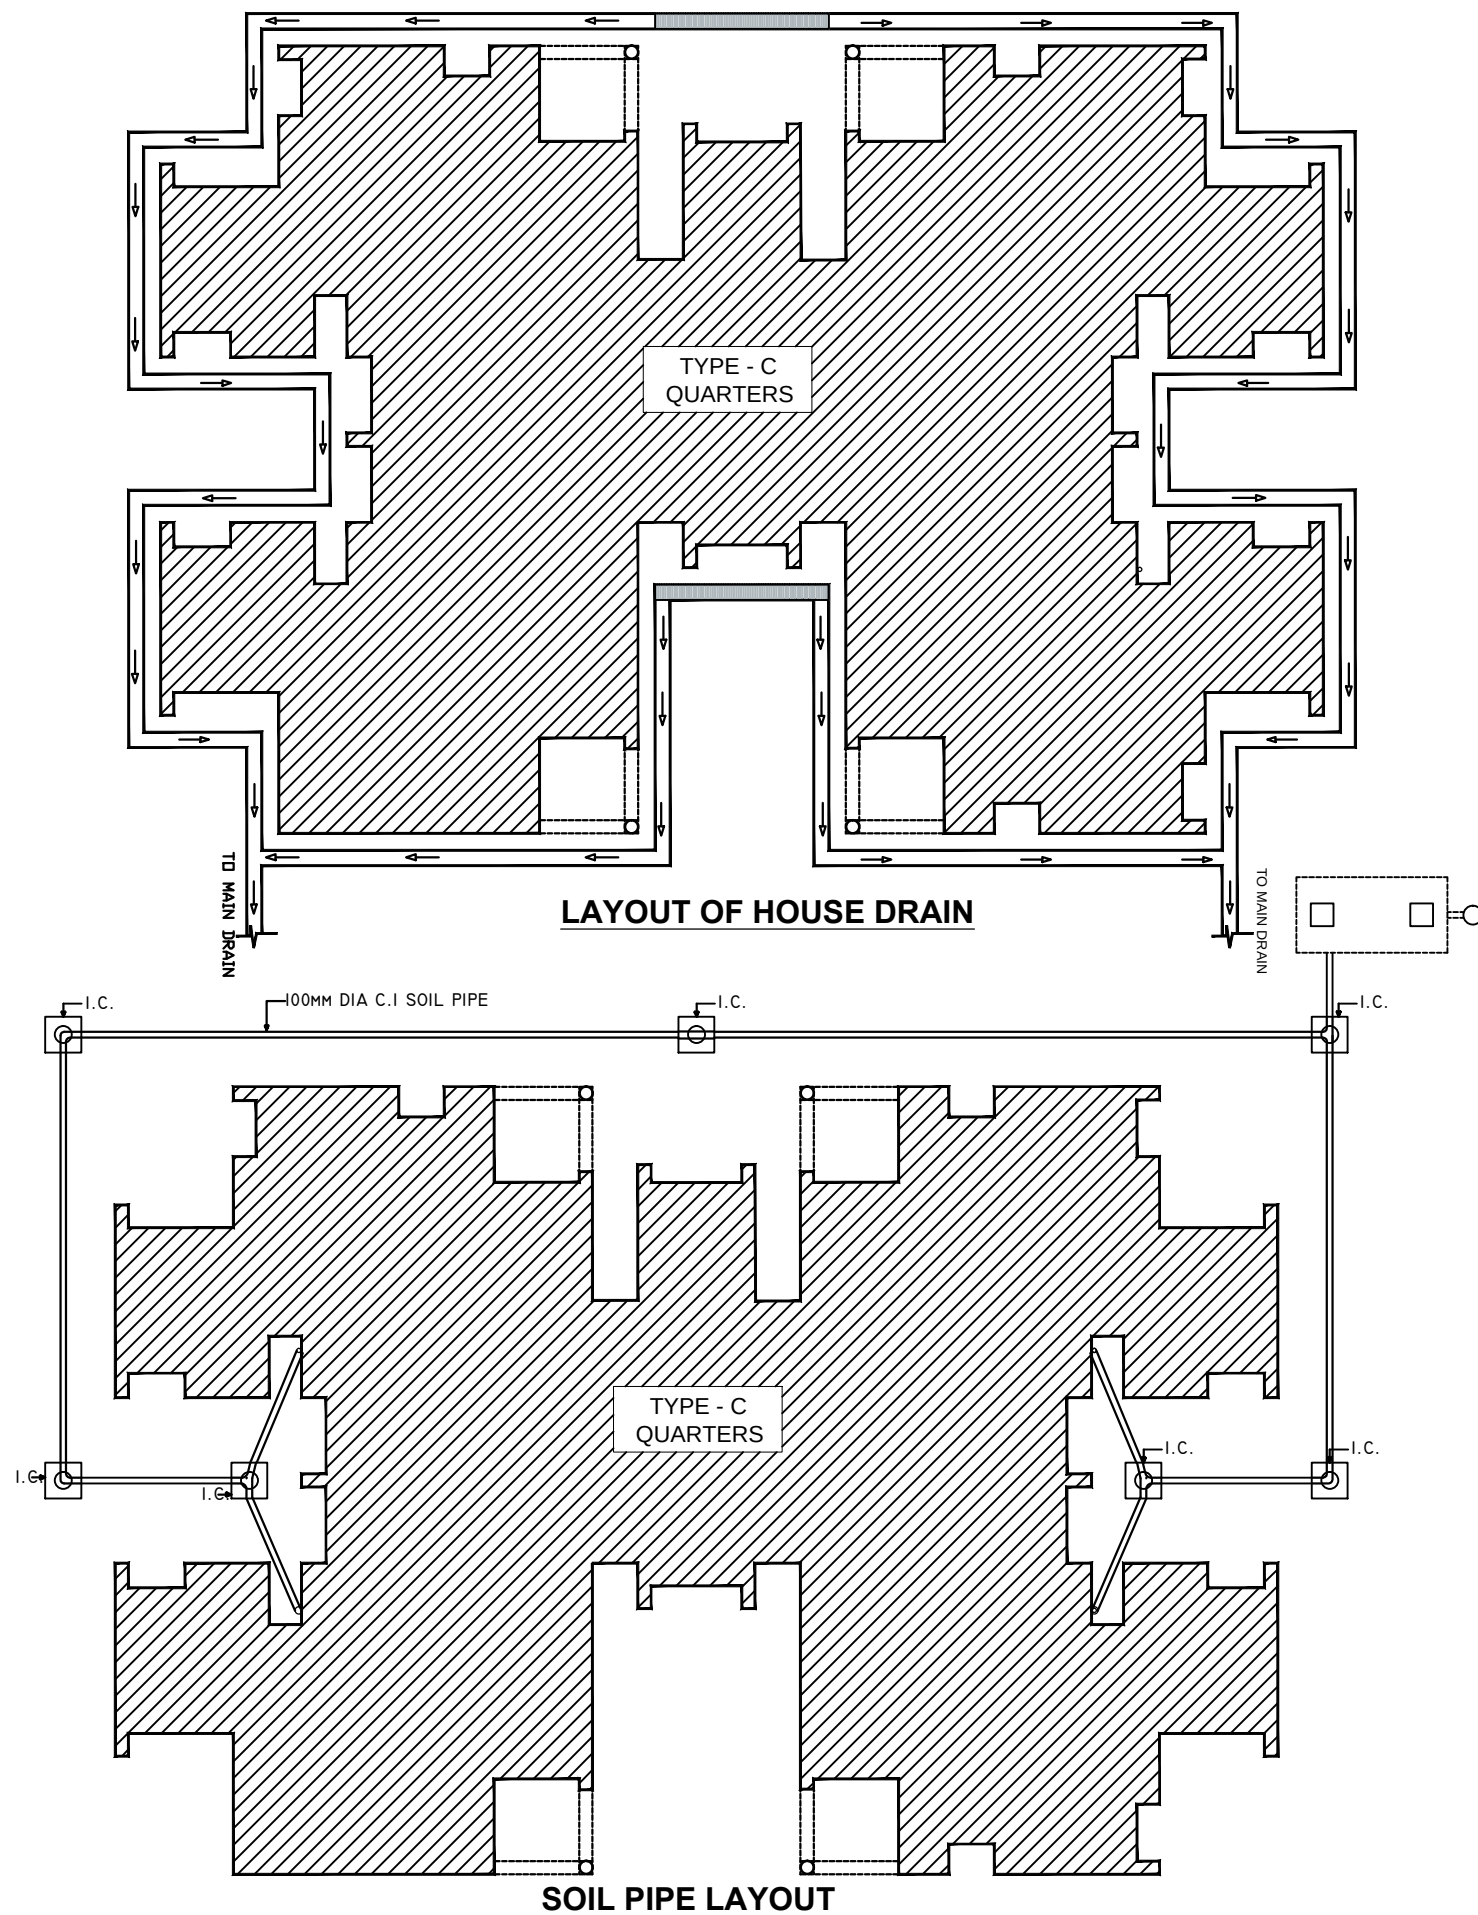


LAYOUT OF HOUSE DRAIN


SOIL PIPE LAYOUT

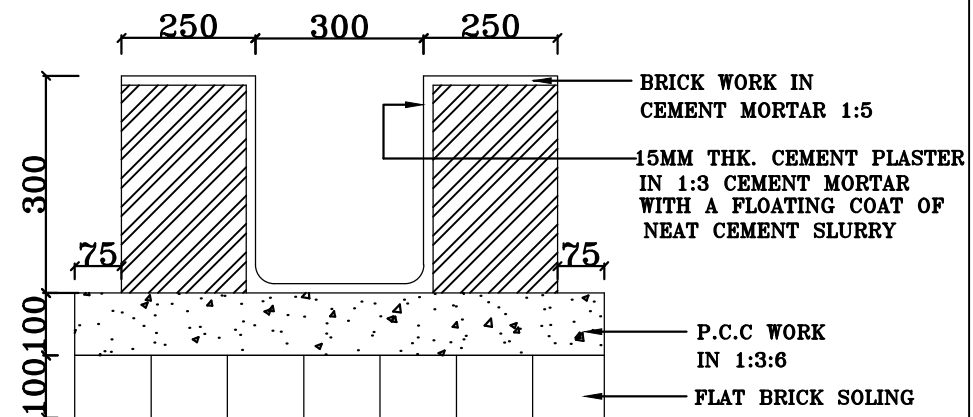

TYPICAL DETAIL OF HOUSE DRAIN

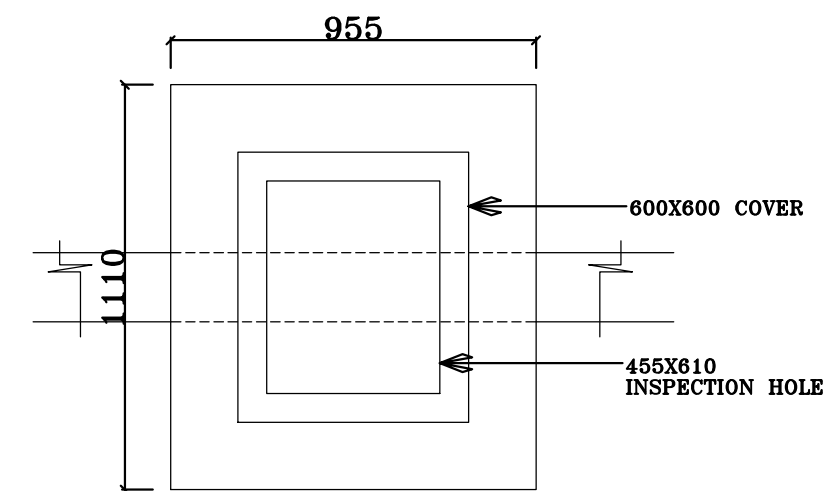

PLAN OF INSPECTION CHAMBER

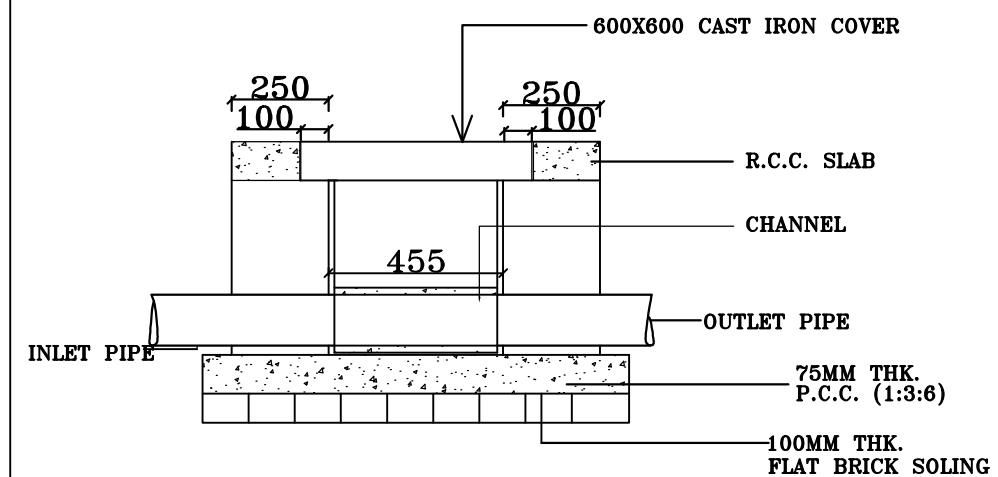

DETAIL OF INSPECTION CHAMBER

THIS DRAWING IS A COPYRIGHT. CONTENTS OF THE DRAWING OR PART THEREOF MAY NOT BE USED OR REPRODUCED WITHOUT THE PERMISSION OF THE RAJKHOWAS AARCHI M.D.ROAD, CHANDMARI, GUWAHATI.

NOTES

1. ALL DIMENSIONS ARE TO BE READ AND NOT TO BE MEASURED.
2. ALL DIMENSIONS ARE IN MILLIMETER(MM) UNLESS OTHERWISE SPECIFIED.

S.NO.	REVISIONS	DATE

REVISIONS

CLIENT

BRAHMAPUTRA CRACKER AND POLYMER LIMITED

PROJECT

NON-PLANT BUILDING AT BCPL LEPETKATA, DIBRUGARH.

TYPE-C QUARTERS

SCALE	JOB NO.
1:200	DEALT BY
	CHECKED BY

CLIENT'S SIGN

ARCHITECT'S SIGN

CONSULTANT

ARCHITECTS, ENGINEERS, VALUERS & PLANNERS
M.D.ROAD, CHANDMARI,
GUWAHATI-781003



DRAWING TITLE

LAYOUT & DETAIL OF HOUSE DRAIN & SOIL PIPE LAYOUT

DRAWING NO.

RAA / CISF/ TYPE-C /T/AR- 09