



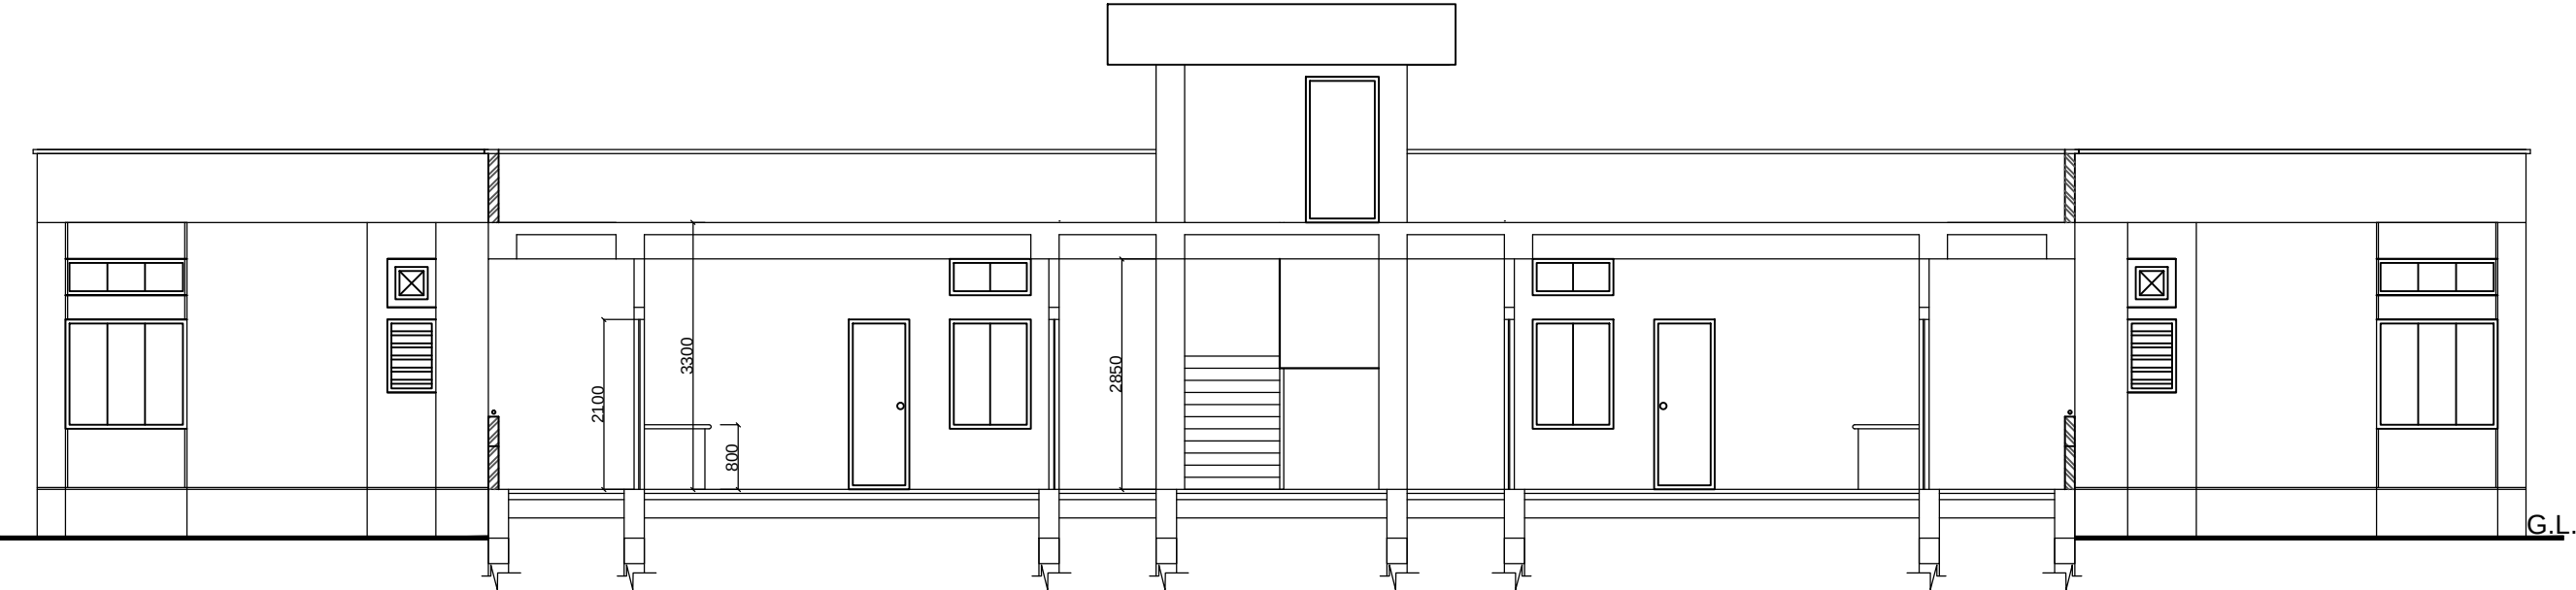

SECTION-S1

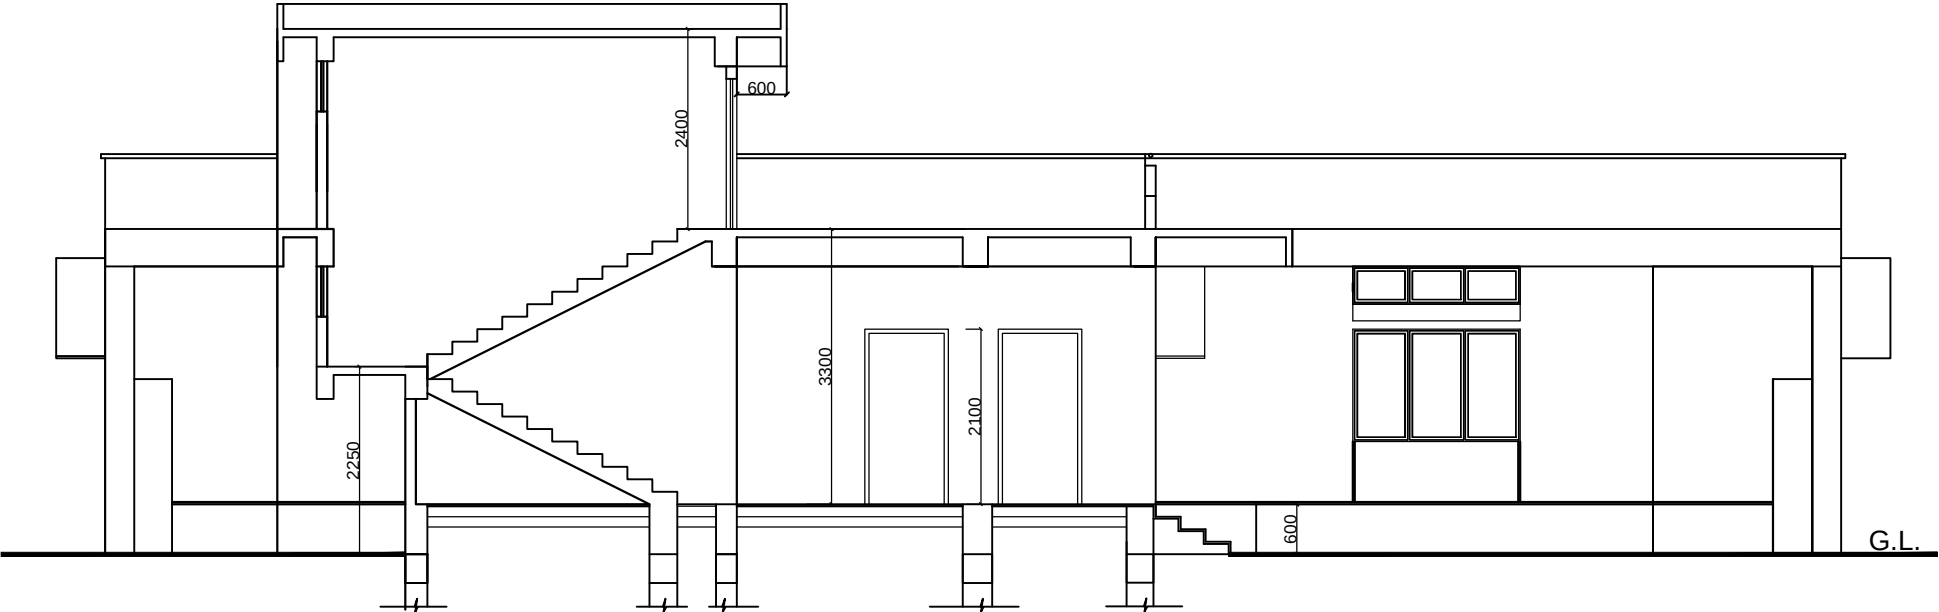

SECTION-S2

THIS DRAWING IS A COPYRIGHT.
CONTENTS OF THE DRAWING OR PART
THEREOF MAY NOT BE USED OR
REPRODUCED WITHOUT THE PERMISSION
OF THE RAJKHOWAS AARCHI
M.D.ROAD, CHANDMARI, GUWAHATI.

- NOTES
1. ALL DIMENSIONS ARE TO BE READ
AND NOT TO BE MEASURED.
 2. ALL DIMENSIONS ARE IN
MILLIMETER(MM) UNLESS
OTHERWISE SPECIFIED.
 3. 18 MM CEMENT PLASTER IN 2
COATS UNDER LAYER 12MM THICK
CEMENT PLASTER 1:5
(1 CEMENT: 5 COARSE
SAND) FINISHED WITH A TOP LAYER
OF 6 MM THK. CEMENT PLASTER

S.NO.	REVISIONS	DATE

REVISIONS
CLIENT
BRAHMAPUTRA CRACKER AND POLYMER LIMITED
PROJECT
PROPOSED CONSTRUCTION OF ADDITIONAL INFRASTRUCTURE AT CISF TOWNSHIP

TYPE-C QUARTERS		
SCALE	JOB NO.	
	DEALT BY	
	CHECKED BY	

CLIENT'S SIGN

ARCHITECT'S SIGN

CONSULTANT
ARCHITECTS, ENGINEERS, VALUERS & PLANNERS M.D.ROAD, CHANDMARI, GUWAHATI-781003
RAJKHOWAS AARCHI

DRAWING TITLE
SECTIONS
DRAWING NO.
RAA / CISF/ TYPE-C /T/AR- 04