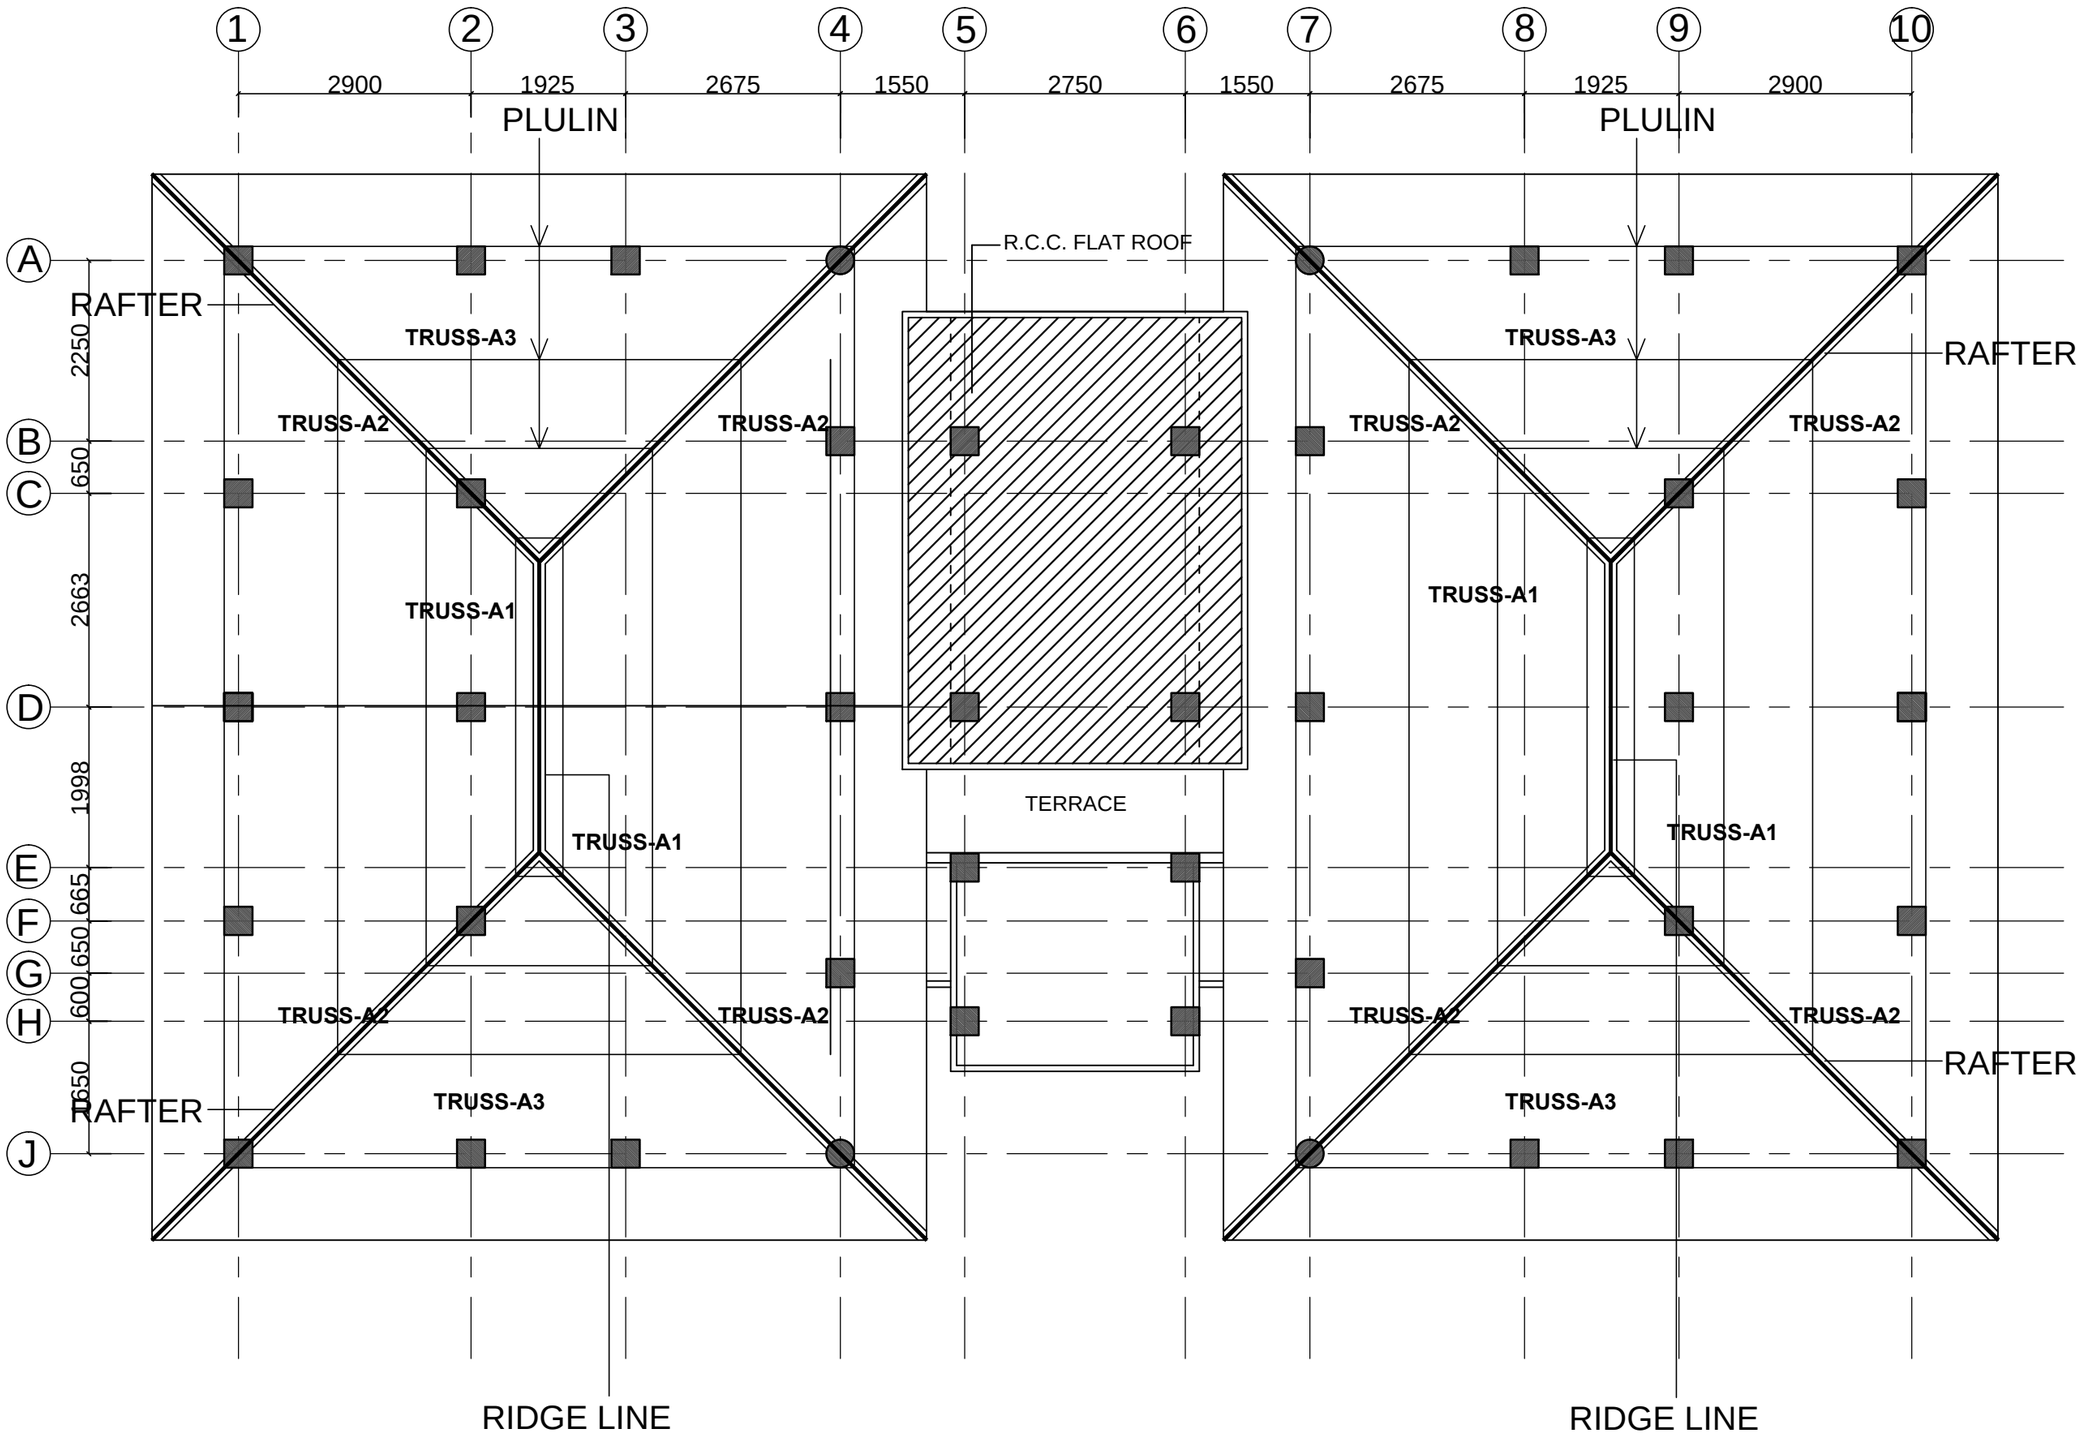


LAYOUT OF ROOF TRUSS

THIS DRAWING IS A COPYRIGHT.
CONTENTS OF THE DRAWING OR PART THEREOF MAY NOT BE USED OR REPRODUCED WITHOUT THE PERMISSION OF RAJKHOWAS AARCHI
M.D ROAD,CHANDMARI, GUWAHATI.

NOTES

1. ALL DIMENSIONS ARE IN M.M UNLESS OTHERWISE SPECIFIED.
2. GRADE OF CONCRETE MIX SHALL BE M20 CONFORMING TO IS-456-2000. UNLESS OTHERWISE NOTED.
3. STEEL GRADE Fe500N/MM
4. Ø INDICATES MS BARS OF GRADE-I CONFORMING TO IS-432-1960.
5. CLEAR COVER TO REINFORCEMENT:
 BEAM = 25MM.
 COLUMN = 40MM.
 SLAB = 19MM.
6. DEVELOPMENT LENGTHS (IN MM.)
 Ldt= DEV. LENGTH IN TENSION = (47Ø)
 Ldc= DEV. LENGTH IN COMPRESSION = (38Ø)
 Ø= BAR DIAMETER
7. THIS DRAWING SHOULD BE READ IN CONJUNCTION WITH ALL OTHER ARCHITECTURAL AND STRUCTURAL DRAWINGS.
8. RE-INFORCEMENT DETAIL IN COLUMN AS PER IS-456-2000 & IS-13920

S.NO.	REVISIONS	DATE

REVISIONS

CLIENT

BRAHMAPUTRA CRACKER AND POLYMER LIMITED

PROJECT

PROPOSED CONSTRUCTION OF ADDITIONAL INFRASTRUCTURE AT CISF TOWNSHIP

TYPE-A QUARTERS

SCALE 1:150	JOB NO.	
	DEALT BY	
	CHECKED BY	

CLIENT'S SIGN

ARCHITECT'S SIGN

CONSULTANT

ARCHITECTS, ENGINEERS, VALUERS & PLANNERS
M.D.ROAD, CHANDMARI, GUWAHATI- 781003
RAJKHOWAS AARCHI

DRAWING TITLE

LAYOUT OF ROOF TRUSS

DRAWING NO.

RAA / CISF/TYPE-A /T/ST- 17