




R. BEAM -01
(BEAM SIZE-300X450)

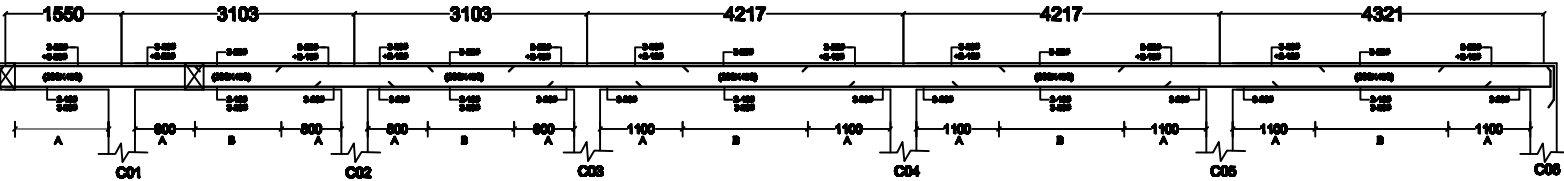


R. BEAM -02
(BEAM SIZE-300X450)

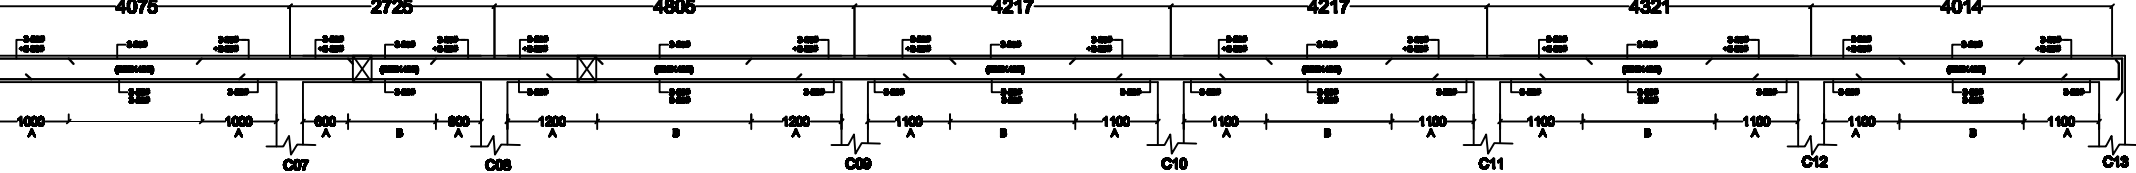


R. BEAM -03
(BEAM SIZE-300X450)

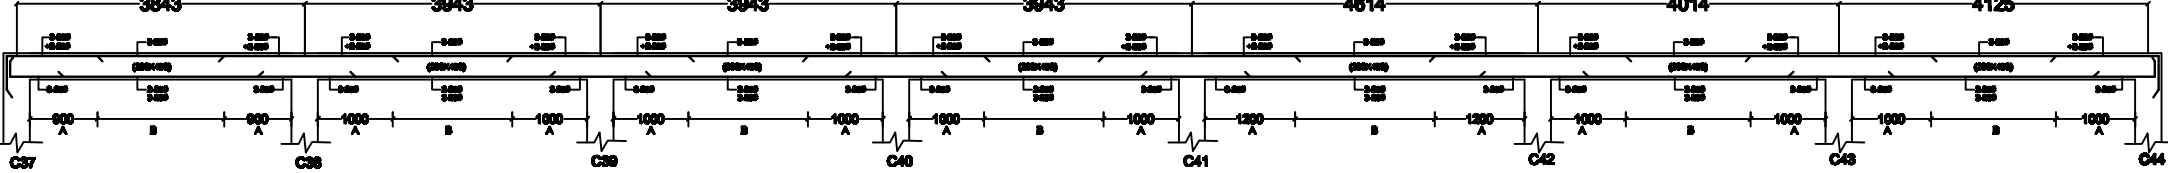


R. BEAM -04
(BEAM SIZE-300X450)

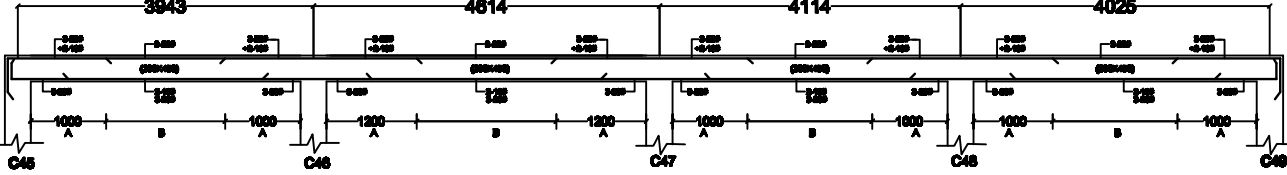


R. BEAM -05
(BEAM SIZE-300X450)

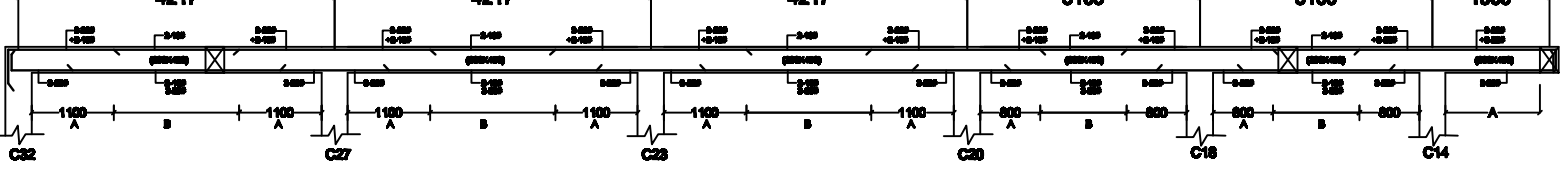


R. BEAM -06
(BEAM SIZE-300X450)

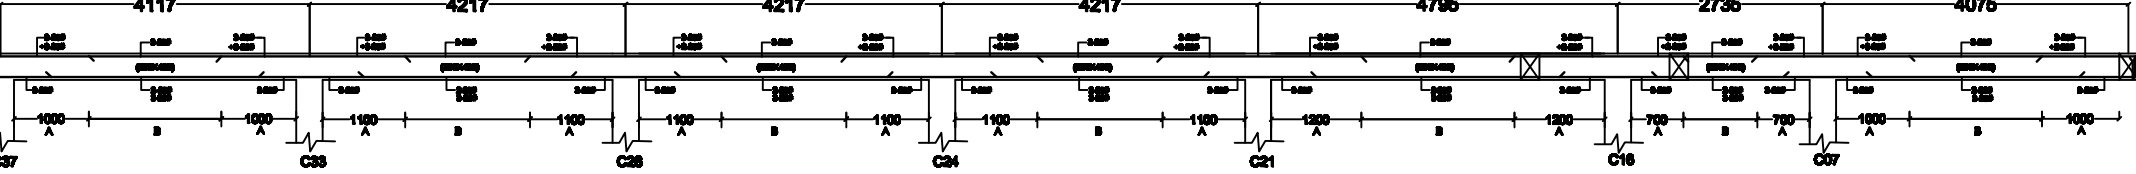

R. BEAM -07
(BEAM SIZE-300X450)

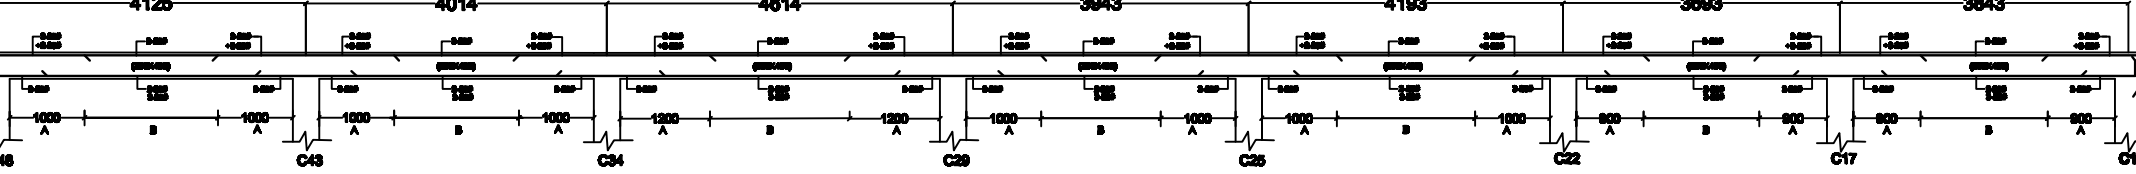

R. BEAM -08
(BEAM SIZE-300X450)

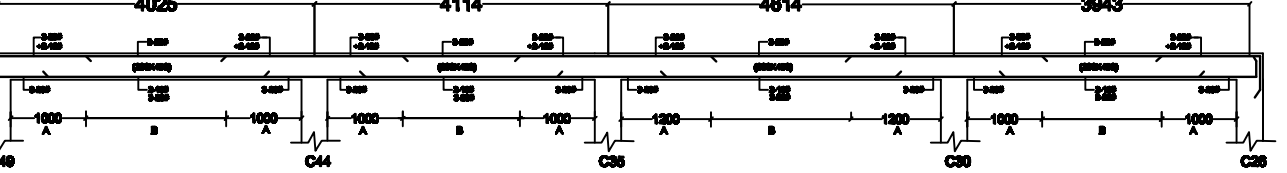

DETAIL OF STIRRUP

2 LEGGED STIRRUP
A= 8 @ 100C/C
B= 8 @ 150C/C



THIS DRAWING IS A COPYRIGHT.
CONTENTS OF THE DRAWING OR PART
THEREOF MAY NOT BE USED OR
REPRODUCED WITHOUT THE PERMISSION
OF THE RAJKHOWAS AARCHI
M.D.ROAD, CHANDMARI, GUWAHATI.

NOTES

1. ALL DIMENSIONS ARE IN MM UNLESS OTHERWISE SPECIFIED.
2. GRADE OF CONCRETE MIX SHALL BE M20 CONFORMING TO IS-456-2000. UNLESS OTHERWISE NOTED.
3. STEEL GRADE F250BMM
4. Ø INDICATES MS BARS OF GRADE-1 CONFORMING TO IS-432-1960.
5. CLEAR COVER TO REINFORCEMENT:
BEAM = 25MM.
COLUMN = 40MM.
SLAB = 15MM.
6. DEVELOPMENT LENGTHS (IN MM.)
L_{db}= DEV. LENGTH IN TENSION = (1A75)
L_{dc}= DEV. LENGTH IN COMPRESSION = (385)
Ø = BAR DIAMETER
7. THIS DRAWING SHOULD BE READ IN CONJUNCTION WITH ALL OTHER ARCHITECTURAL AND STRUCTURAL DRAWINGS.
8. RE-INFORCEMENT DETAIL IN COLUMN AS PER IS-456-2000 & IS-13920

01	01	16.08.2018
S.NO.	REVISIONS	DATE

REVISIONS

CLIENT

BRAHMAPUTRA CRACKER
AND POLYMER LIMITED

PROJECT

PROPOSED CONSTRUCTION OF
ADDITIONAL INFRASTRUCTURE
AT CIBF TOWNSHIP

RECREATION ROOM

SCALE	JOB NO.	
	DEALT BY	
	CHECKED BY	

CLIENT'S SIGN

ARCHITECT'S SIGN

CONSULTANT

ARCHITECTS, ENGINEERS,
VALUERS & PLANNERS
M.D.ROAD, CHANDMARI,
GUWAHATI-781003



DRAWING TITLE

DETAIL OF ROOF BEAM
(LVL. AT 4450 MM HEIGHT FROM PL.)

DRAWING NO.

RAA / CIBF / RECREATION ROOM / T / 8T-09