



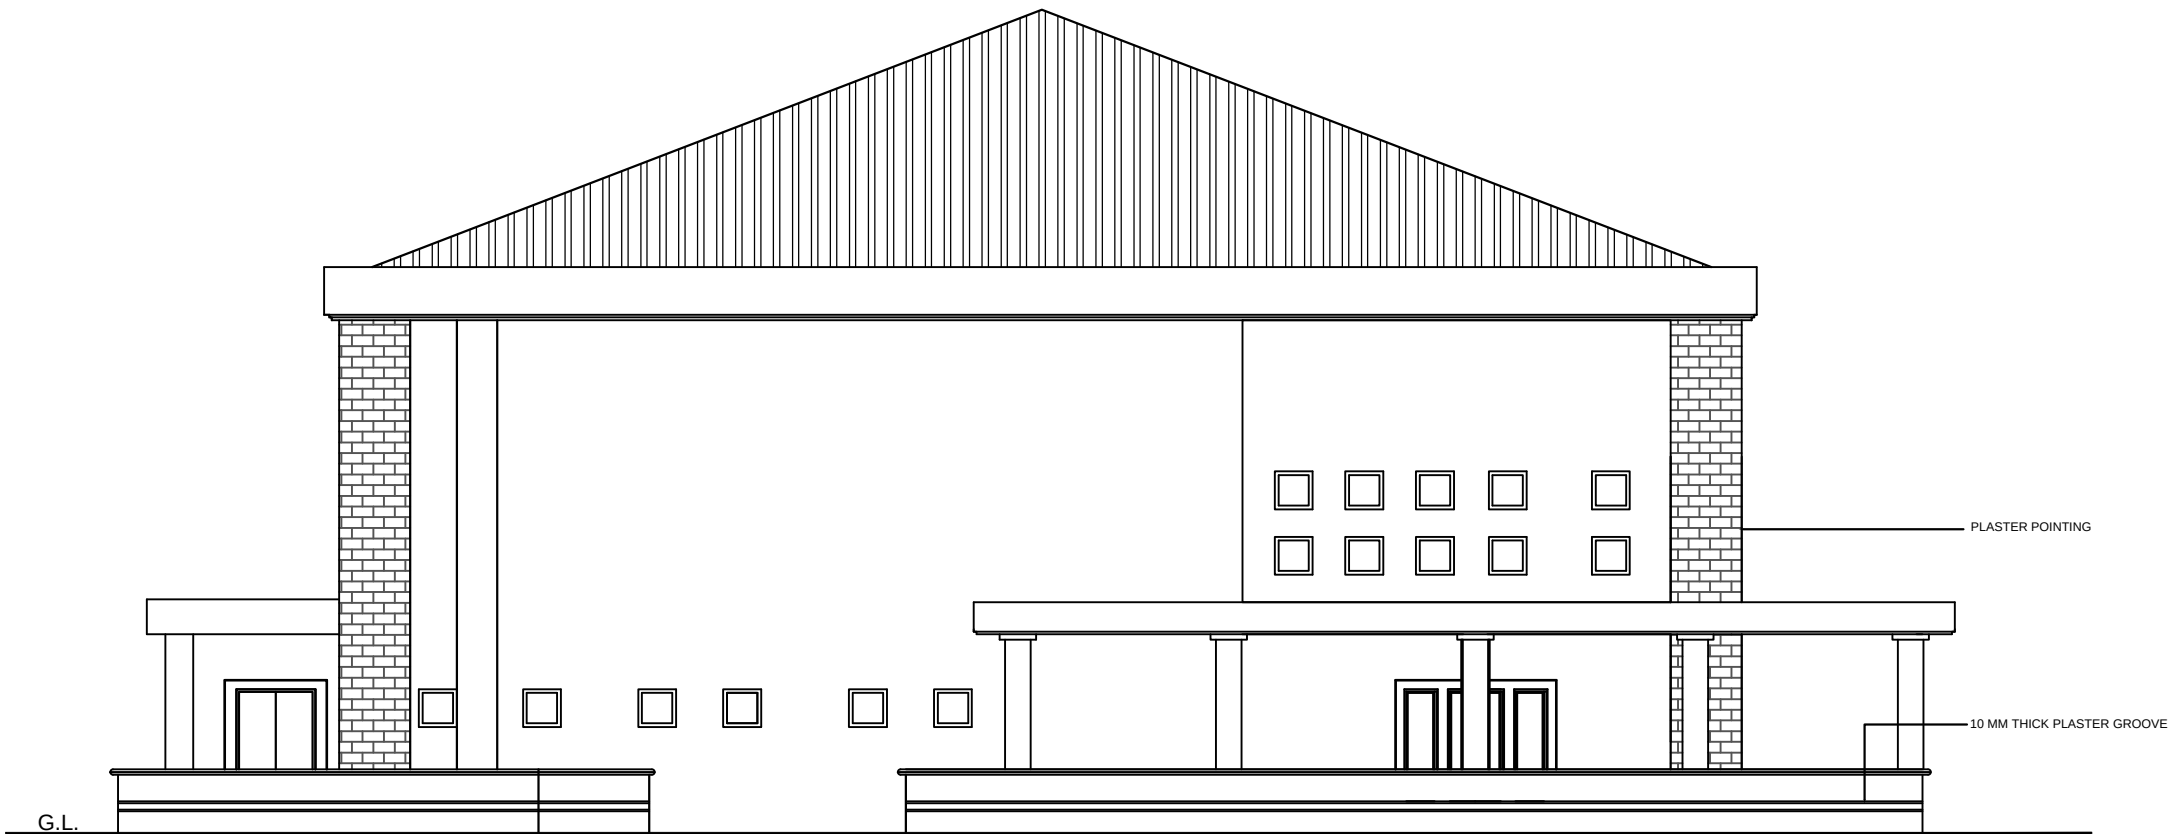

ELEVATION- A

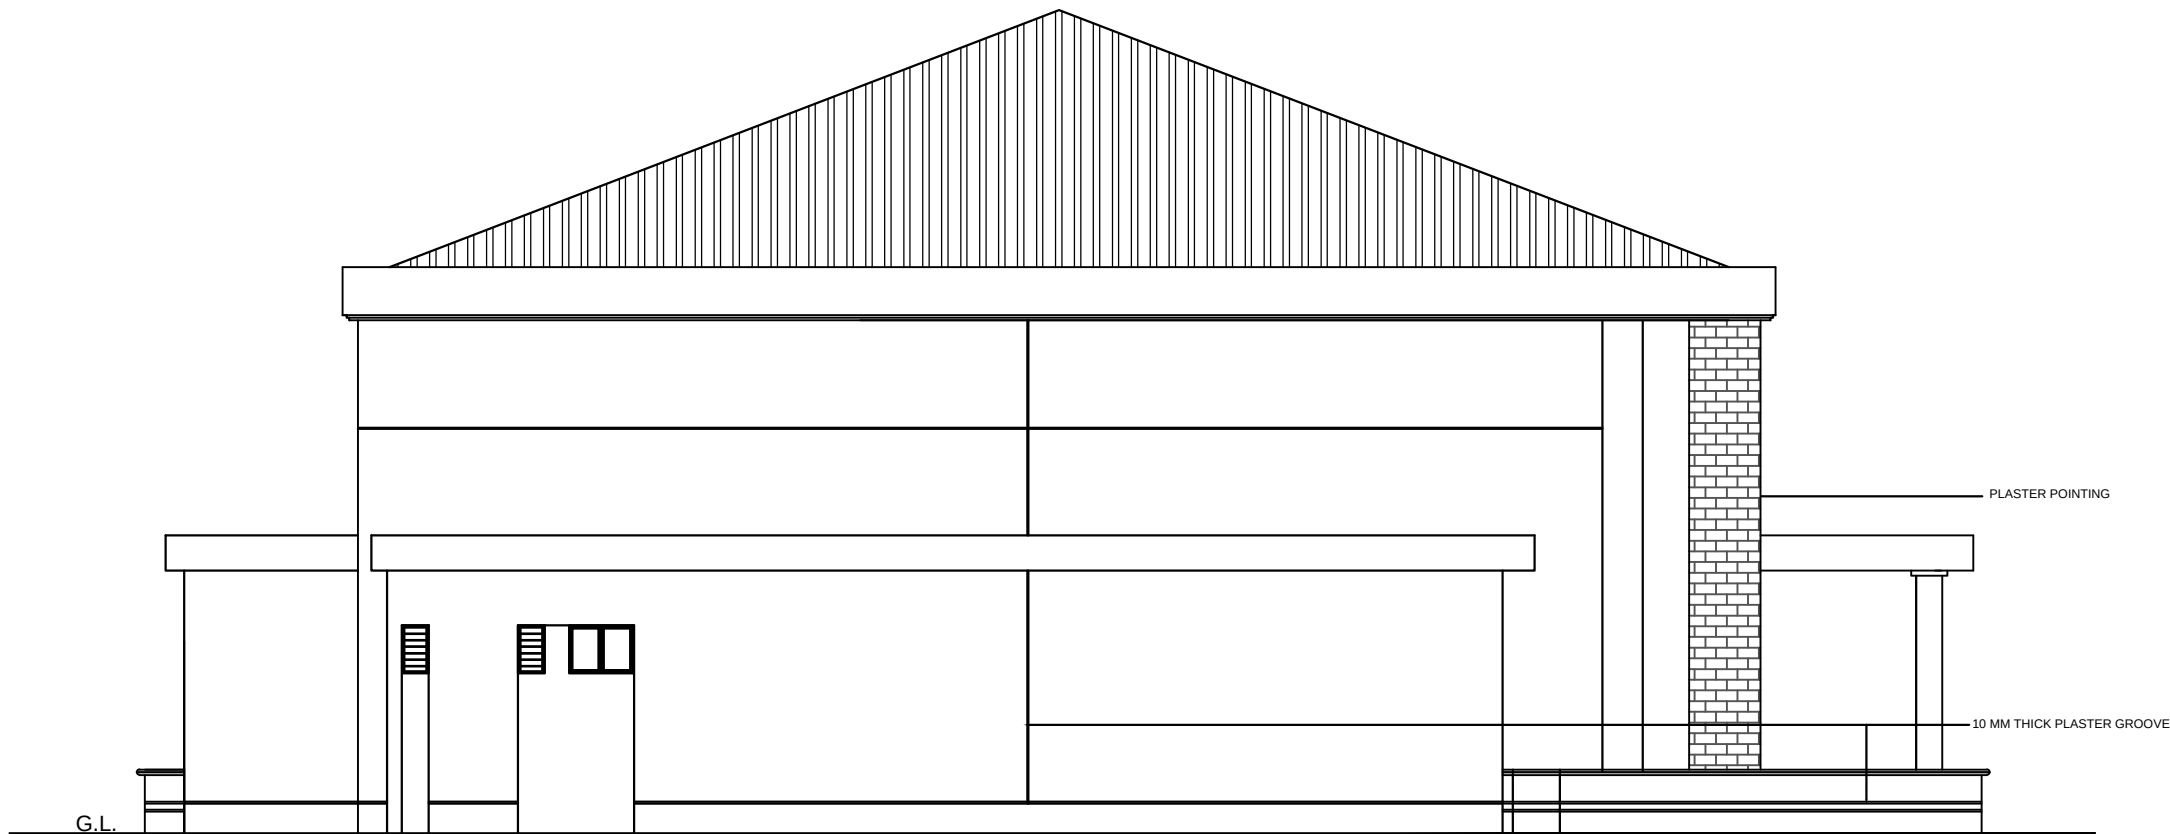

ELEVATION- B

THIS DRAWING IS A COPYRIGHT.  
CONTENTS OF THE DRAWING OR PART  
THEREOF MAY NOT BE USED OR  
REPRODUCED WITHOUT THE PERMISSION  
OF THE RAJKHOWAS AARCHI  
M.D.ROAD, CHANDMARI, GUWAHATI.

NOTES

1. ALL DIMENSIONS ARE TO BE READ AND NOT TO BE MEASURED.
- 2.ALL DIMENSIONS ARE IN MILLIMETER(MM) UNLESS OTHERWISE SPECIFIED.
- 3.18 MM CEMENT PLASTER IN 2 COATS UNDER LAYER 12MM THICK CEMENT PLASTER 1:5 (1 CEMENT: 5 COARSE SAND) FINISHED WITH A TOP LAYER OF 6 MM THK. CEMENT PLASTER

| S.NO. | REVISIONS | DATE |
|-------|-----------|------|
|       |           |      |
|       |           |      |
|       |           |      |

REVISIONS

CLIENT

BRAHMAPUTRA CRACKER  
AND POLYMER LIMITED

PROJECT

PROPOSED CONSTRUCTION OF  
ADDITIONAL INFRASTRUCTURE  
AT CISF TOWNSHIP

RECREATION ROOM

| SCALE | JOB NO.    |  |
|-------|------------|--|
|       | DEALT BY   |  |
|       | CHECKED BY |  |

CLIENT'S SIGN

ARCHITECT'S SIGN

CONSULTANT

ARCHITECTS, ENGINEERS,  
VALUERS & PLANNERS  
M.D.ROAD, CHANDMARI,  
GUWAHATI-781003



DRAWING TITLE

ELEVATION

DRAWING NO.

RAA / CISF/ RECREATION ROOM /T/AR- 03