



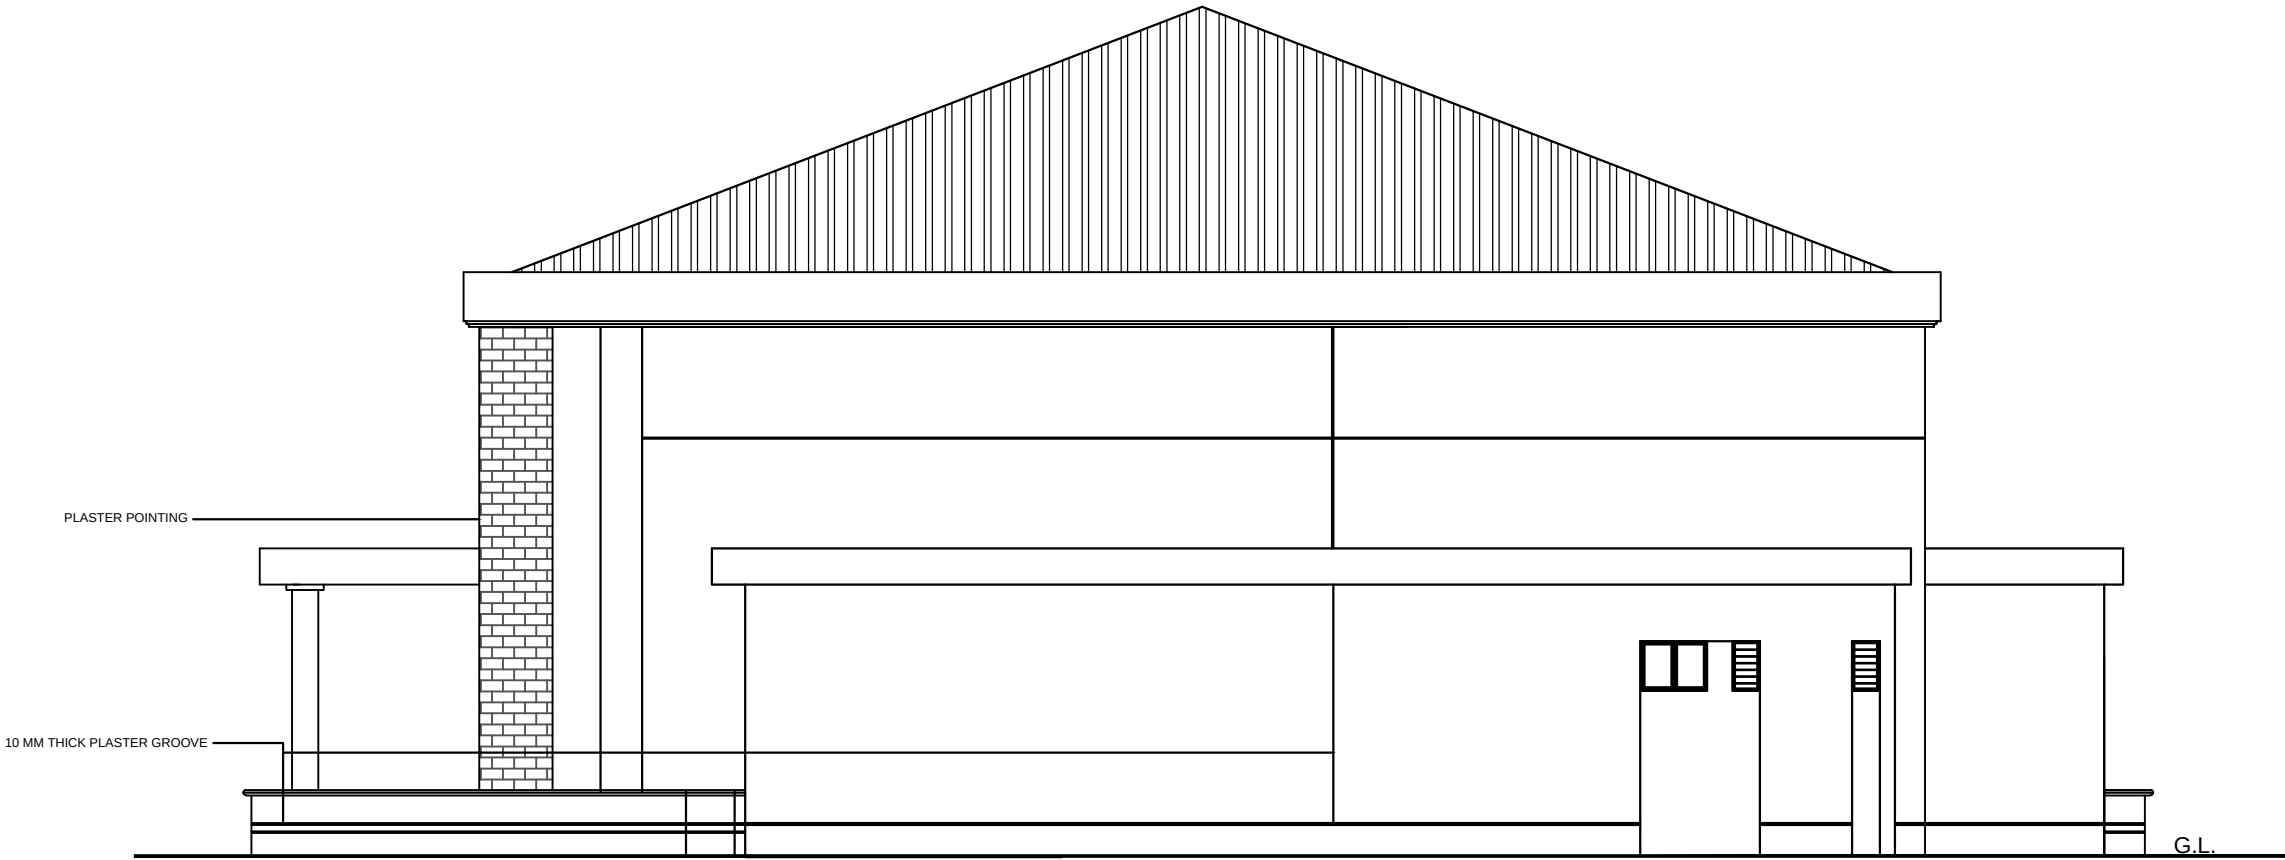

ELEVATION- C

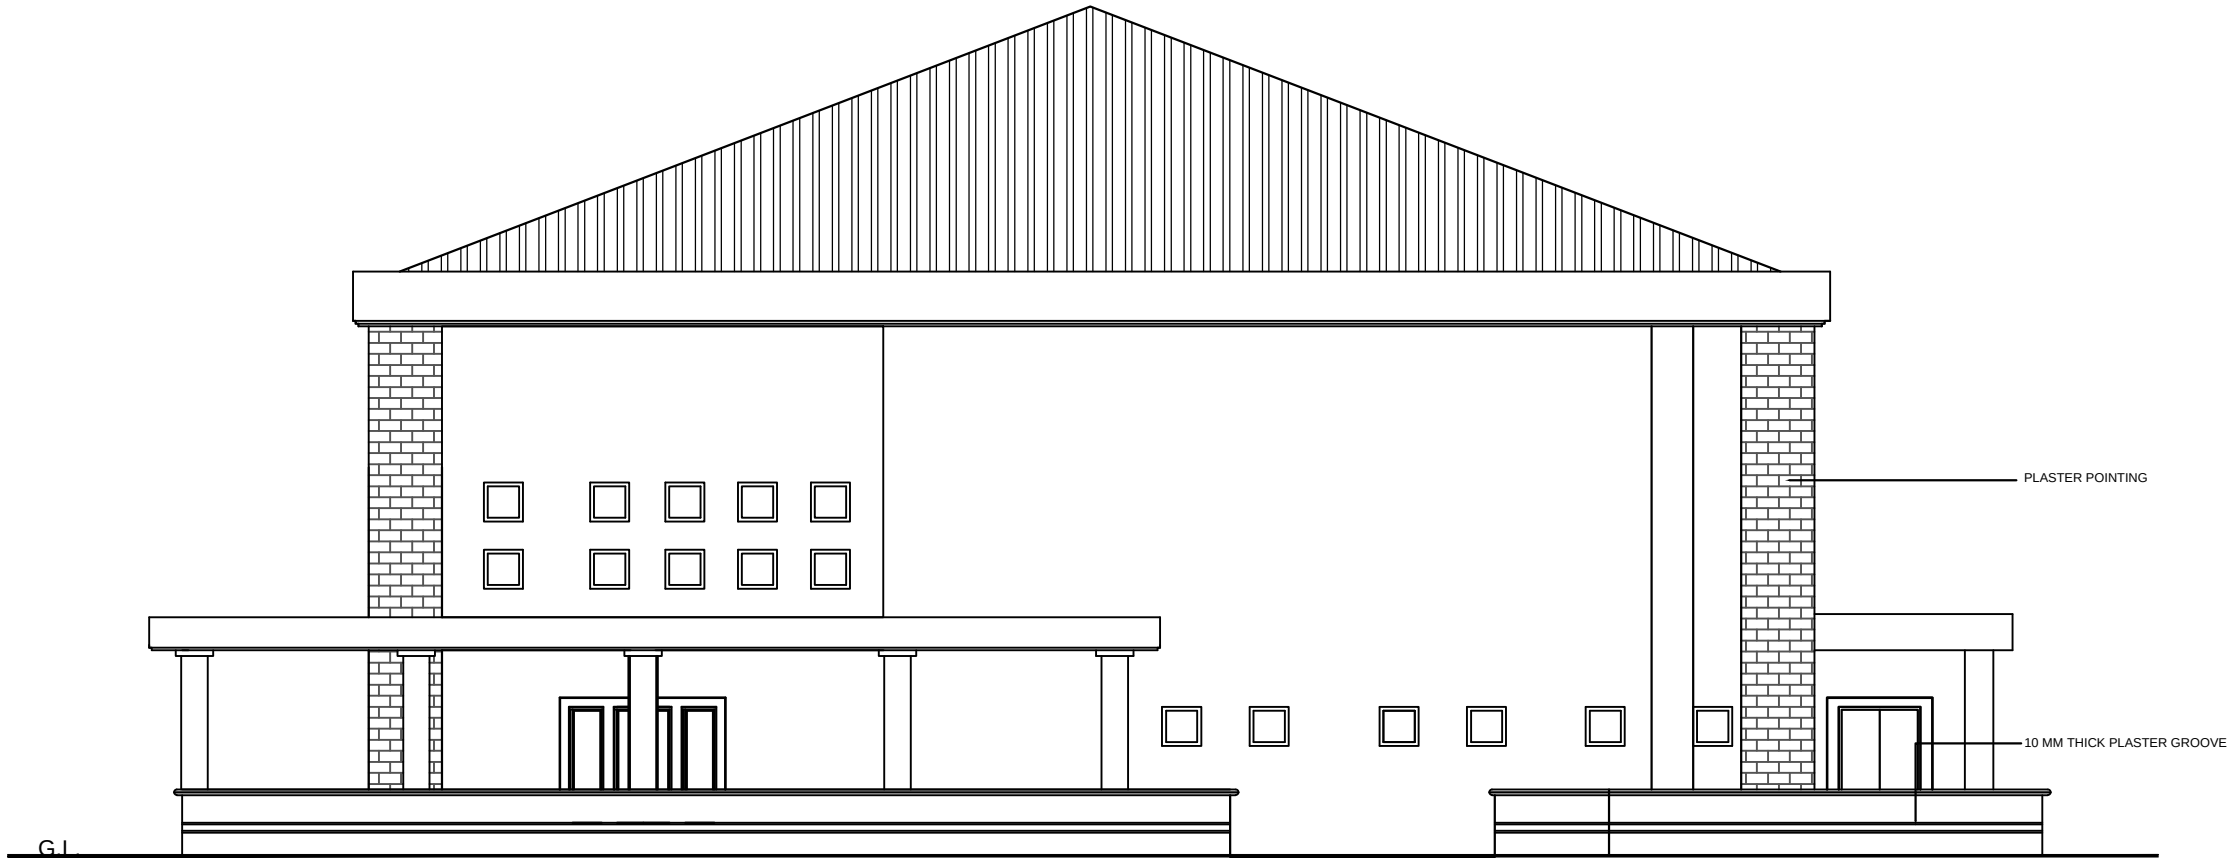

ELEVATION- D

THIS DRAWING IS A COPYRIGHT.
CONTENTS OF THE DRAWING OR PART
THEREOF MAY NOT BE USED OR
REPRODUCED WITHOUT THE PERMISSION
OF THE RAJKHOWAS AARCHI
M.D.ROAD, CHANDMARI, GUWAHATI.

NOTES

1. ALL DIMENSIONS ARE TO BE READ
AND NOT TO BE MEASURED.

2.ALL DIMENSIONS ARE IN
MILLIMETER(MM) UNLESS
OTHERWISE SPECIFIED.

3.18 MM CEMENT PLASTER IN 2
COATS UNDER LAYER 12MM THICK
CEMENT PLASTER 1:5
(1 CEMENT: 5 COARSE
SAND) FINISHED WITH A TOP LAYER
OF 6 MM THK. CEMENT PLASTER

S.NO.	REVISIONS	DATE

REVISIONS

CLIENT

BRAHMAPUTRA CRACKER
AND POLYMER LIMITED

PROJECT

PROPOSED CONSTRUCTION OF
ADDITIONAL INFRASTRUCTURE
AT CISF TOWNSHIP

RECREATION ROOM

SCALE	JOB NO.	
	DEALT BY	
	CHECKED BY	

CLIENT'S SIGN

ARCHITECT'S SIGN

CONSULTANT

ARCHITECTS, ENGINEERS,
VALUERS & PLANNERS
M.D.ROAD, CHANDMARI,
GUWAHATI-781003

RAJKHOWAS
AARCHI

DRAWING TITLE

ELEVATION

DRAWING NO.

RAA / CISF/ RECREATION ROOM /T/AR- 04