


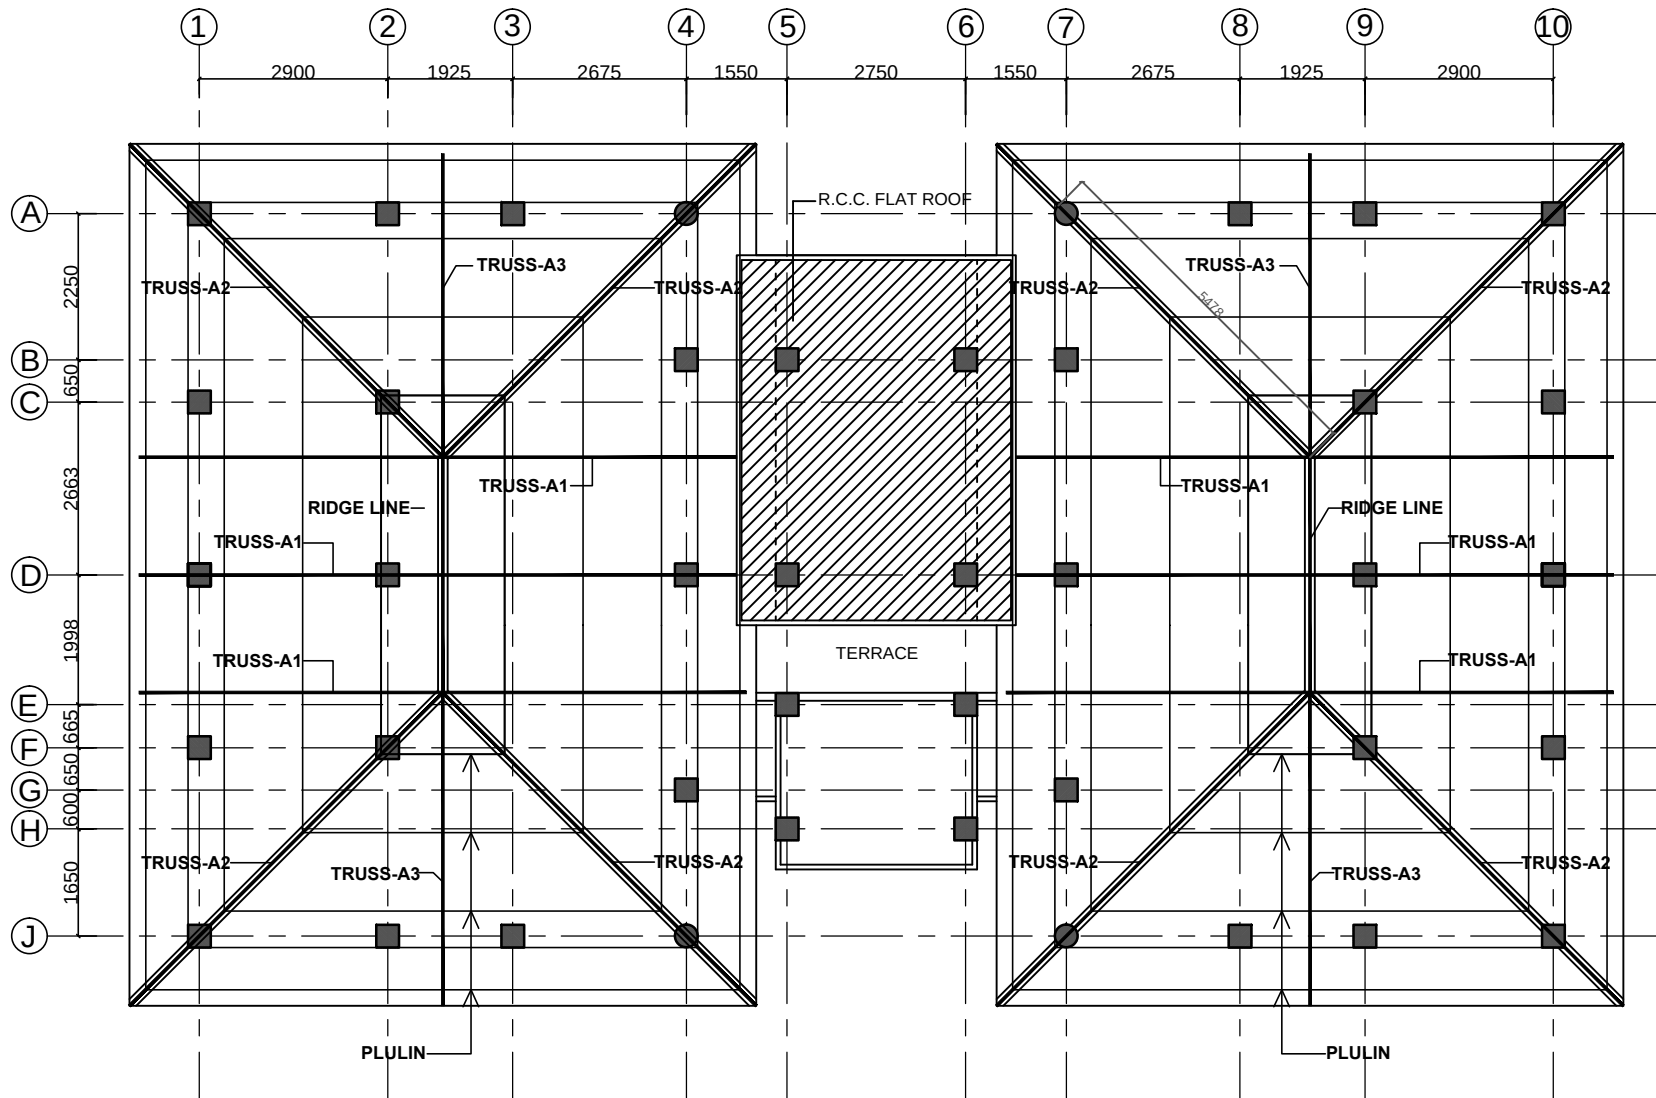

LAYOUT OF ROOF TRUSS

THIS DRAWING IS A COPYRIGHT.
 CONTENTS OF THE DRAWING OR PART THEREOF
 MAY NOT BE USED OR REPRODUCED WITHOUT
 THE PERMISSION OF RAJKHOWAS AARCHI
 M.D.ROAD,CHANDMAR, GUWAHATI.

NOTES

- ALL DIMENSIONS ARE IN M.M UNLESS OTHERWISE SPECIFIED.
- GRADE OF CONCRETE MIX SHALL BE M20 CONFORMING TO IS-456-2000. UNLESS OTHERWISE NOTED.
- STEEL GRADE Fe500/MM
- INDICATES MS BARS OF GRADE-1 CONFORMING TO IS-432-1980.
- CLEAR COVER TO REINFORCEMENT:
 BEAM = 25MM.
 COLUMN = 40MM.
 SLAB = 19MM.
- DEVELOPMENT LENGTHS (IN MM.)
 L_{dt} = DEV. LENGTH IN TENSION = (47l)
 L_{dc} = DEV. LENGTH IN COMPRESSION = (38l)
 l = BAR DIAMETER
- THIS DRAWING SHOULD BE READ IN CONJUNCTION WITH ALL OTHER ARCHITECTURAL AND STRUCTURAL DRAWINGS.
- RE-INFORCEMENT DETAIL IN COLUMN AS PER IS-456-2000 & IS-13920

S.NO.	REVISIONS	DATE

REVISIONS

CLIENT

BRAHMAPUTRA CRACKER
 AND POLYMER LIMITED

PROJECT

PROPOSED CONSTRUCTION OF
 ADDITIONAL INFRASTRUCTURE
 AT CISF TOWNSHIP

S.O BARRACK FOR 14 NOS.
 SUB-ORDINATE OFFICER

SCALE	JOB NO.
1:150	
DEALT BY	
CHECKED BY	

CLIENT'S SIGN

ARCHITECT'S SIGN

CONSULTANT

ARCHITECTS, ENGINEERS,
 VALUERS & PLANNERS
 M.D.ROAD, CHANDMAR,
 GUWAHATI- 781003



DRAWING TITLE

LAYOUT OF ROOF TRUSS

DRAWING NO.

RAA / CISF/TYPE-B /T/ST- 17