


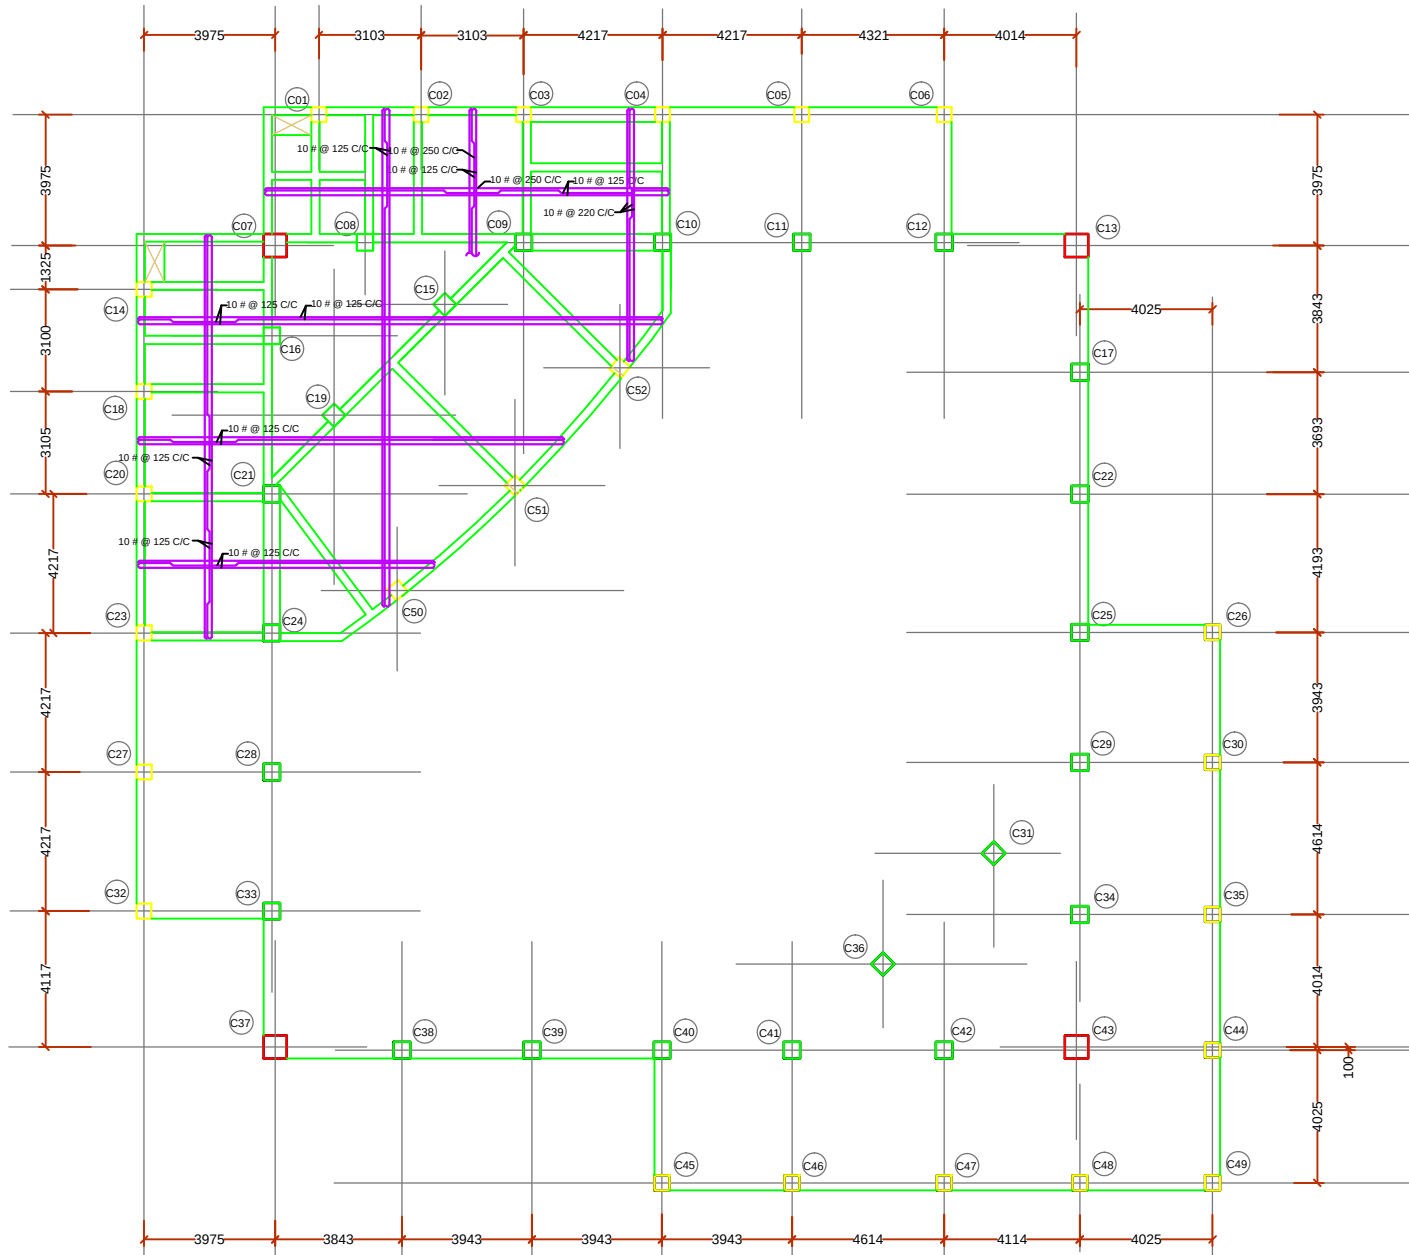

LAYOUT OF FLOOR BEAM SLAB
(LEVEL AT 1800 MM HEIGHT FROM G.L.)

THIS DRAWING IS A COPYRIGHT.
CONTENTS OF THE DRAWING OR PART
THEREOF MAY NOT BE USED OR
REPRODUCED WITHOUT THE PERMISSION
OF THE RAJKHOWAS AARCHI
M.D.ROAD, CHANDMARI, GUWAHATI.

NOTES

1. ALL DIMENSIONS ARE IN MM UNLESS OTHERWISE SPECIFIED.
2. GRADE OF CONCRETE MIX SHALL BE M20 CONFORMING TO IS-456-2000, UNLESS OTHERWISE NOTED.
3. STEEL GRADE F6600MM
4. Ø INDICATES MS BARS OF GRADE-I CONFORMING TO IS-452:1960.
5. CLEAR COVER TO REINFORCEMENT:
COLUMN = 40MM
BEAM = 25MM
SLAB = 15MM.
6. DEVELOPMENT LENGTHS (IN MM)
L_{DEV}: DEV. LENGTH IN TENSION = (47d)
L_{DC}: DEV. LENGTH IN COMPRESSION = (38d)
Ø: BAR DIAMETER
7. THIS DRAWING SHOULD BE READ IN CONJUNCTION WITH ALL OTHER ARCHITECTURAL AND STRUCTURAL DRAWINGS.
8. RE-INFORCEMENT DETAIL IN COLUMN AS PER IS-456-2000 & IS-13920

S.NO.	REVISIONS	DATE
01		15.03.2013

REVISIONS

CLIENT

**BRAHMAPUTRA CRACKER
AND POLYMER LIMITED**

PROJECT

**PROPOSED CONSTRUCTION OF
ADDITIONAL INFRASTRUCTURE
AT CISF TOWNSHIP**

RECREATION ROOM

SCALE	JOB NO.
	DEALT BY
	CHECKED BY

CLIENT'S SIGN

ARCHITECT'S SIGN

CONSULTANT

ARCHITECTS, ENGINEERS,
VALUERS & PLANNERS
M.D.ROAD, CHANDMARI,
GUWAHATI-781003



DRAWING TITLE

LAYOUT OF FLOOR BEAM SLAB
(LEVEL AT 1800 MM HEIGHT FROM G.L.)

DRAWING NO.

RAA / CISF / RECREATION ROOM / T / ST- 06