




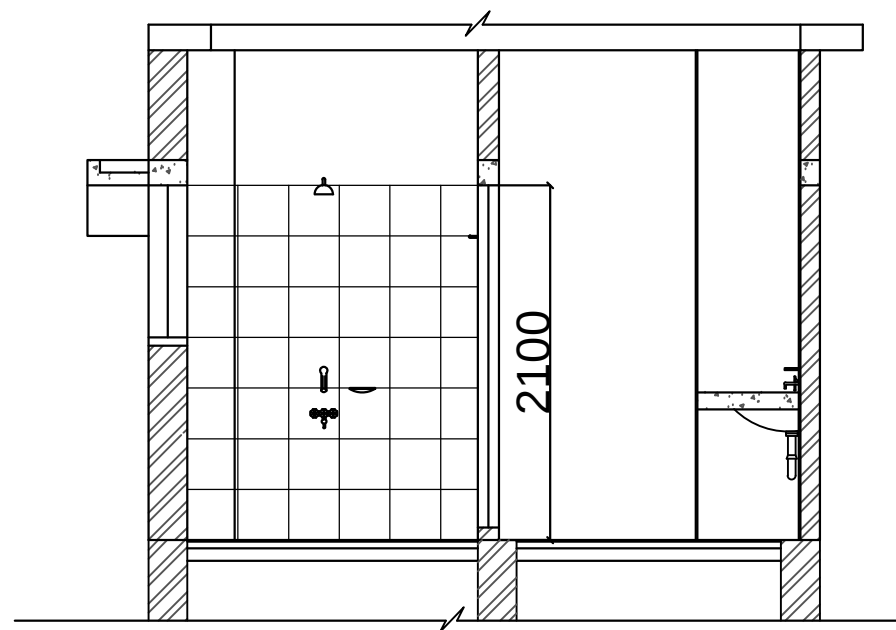

SECTION XX

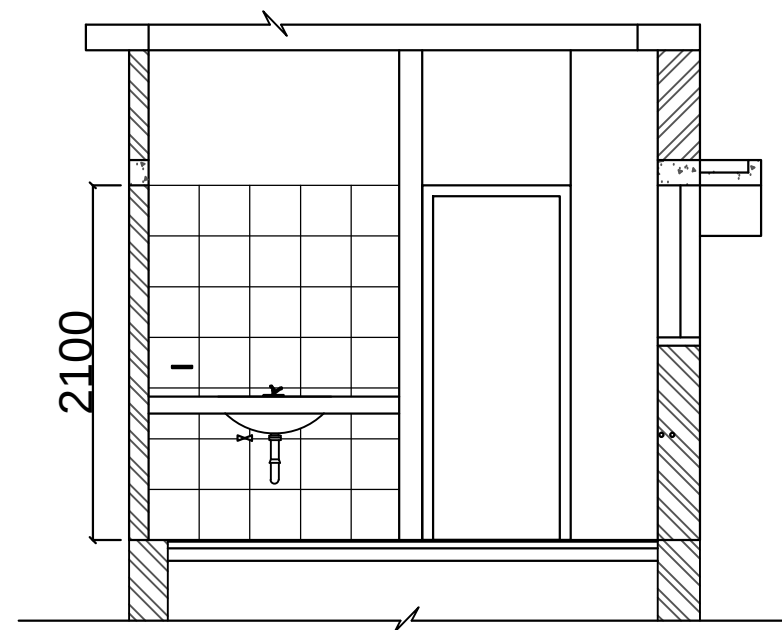

SECTION YY

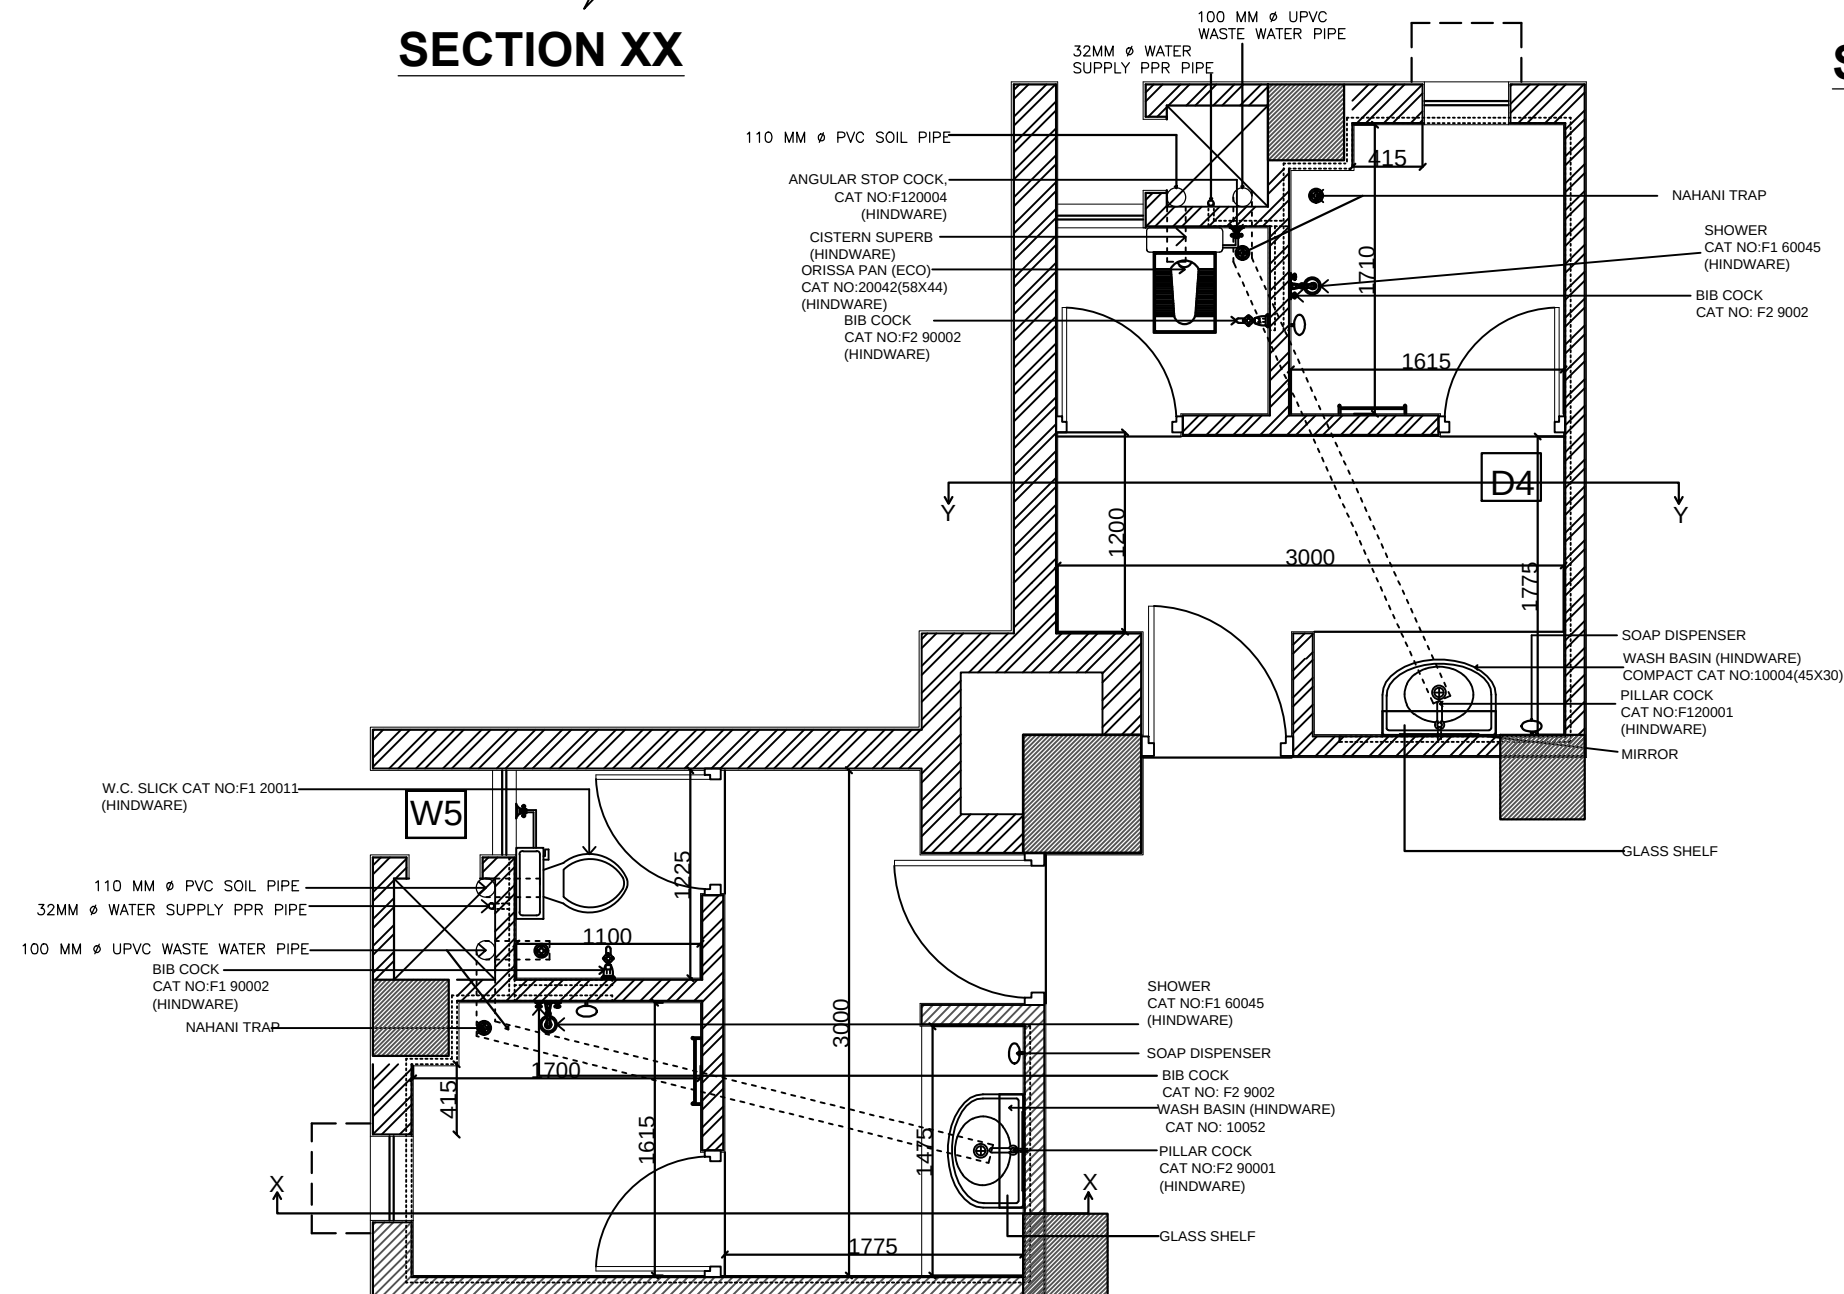

PLAN

THIS DRAWING IS A COPYRIGHT. CONTENTS OF THE DRAWING OR PART THEREOF MAY NOT BE USED OR REPRODUCED WITHOUT THE PERMISSION OF THE RAJKHOWAS AARCHI M.D.ROAD, CHANDMARI, GUWAHATI.

NOTES

1. ALL DIMENSIONS ARE TO BE READ AND NOT TO BE MEASURED.
2. ALL DIMENSIONS ARE IN MILLIMETER(MM) UNLESS OTHERWISE SPECIFIED.
3. PVC SOIL PIPE 6KGf/cm²
4. MODELS OF OTHER APPROVED MAKE AS SPECIFIED IN THE APPROVED MAKE LIST, SHOULD BE SIMILAR TO THAT MENTIONED IN THE DRAWINGS.

S.NO.	REVISIONS	DATE
-------	-----------	------

REVISIONS

CLIENT

BRAHMAPUTRA CRACKER AND POLYMER LIMITED

PROJECT

PROPOSED CONSTRUCTION OF ADDITIONAL INFRASTRUCTURE AT CISF TOWNSHIP

RECREATION ROOM

SCALE	JOB NO.
-------	---------

DEALT BY

CHECKED BY

CLIENT'S SIGN

ARCHITECT'S SIGN

CONSULTANT

ARCHITECTS, ENGINEERS, VALUERS & PLANNERS
M.D.ROAD, CHANDMARI,
GUWAHATI-781003



DRAWING TITLE

TOILET DETAIL

DRAWING NO.

RAA / CISF/ RECREATION ROOM /T/AR- 08