

THIS DRAWING IS A COPYRIGHT.
CONTENTS OF THE DRAWING OR PART
THEREOF MAY NOT BE USED OR
REPRODUCED WITHOUT THE PERMISSION
OF THE RAJKHOWAS AARCHI
M.D.ROAD, CHANDMARI, GUWAHATI.

NOTES

1. ALL DIMENSIONS ARE TO BE READ AND NOT TO BE MEASURED.
2. ALL DIMENSIONS ARE IN MILLIMETER(MM) UNLESS OTHERWISE SPECIFIED.
3. PVC SOIL PIPE 6KGf/cm²
4. MODELS OF OTHER APPROVED MAKE AS SPECIFIED IN THE APPROVED MAKE LIST, SHOULD BE SIMILAR TO THAT MENTIONED IN THE DRAWINGS.

S.NO.	REVISIONS	DATE
-------	-----------	------

REVISIONS

CLIENT

BRAHMAPUTRA CRACKER
AND POLYMER LIMITED

PROJECT

**PROPOSED CONSTRUCTION OF
ADDITIONAL INFRASTRUCTURE
AT CISF TOWNSHIP**

S.O BARRACK FOR 14 NOS.
SUB-ORDINATE OFFICER

SCALE	JOB NO.
	DEALT BY
	CHECKED BY

CLIENT'S SIGN

ARCHITECT'S SIGN

CONSULTANT

ARCHITECTS, ENGINEERS,
VALUERS & PLANNERS
M.D.ROAD, CHANDMARI,
GUWAHATI-781003




DRAWING TITLE


TOILET DETAIL

DRAWING NO.


RAA / CISF/ S.O BARRACK /T/AR- 07

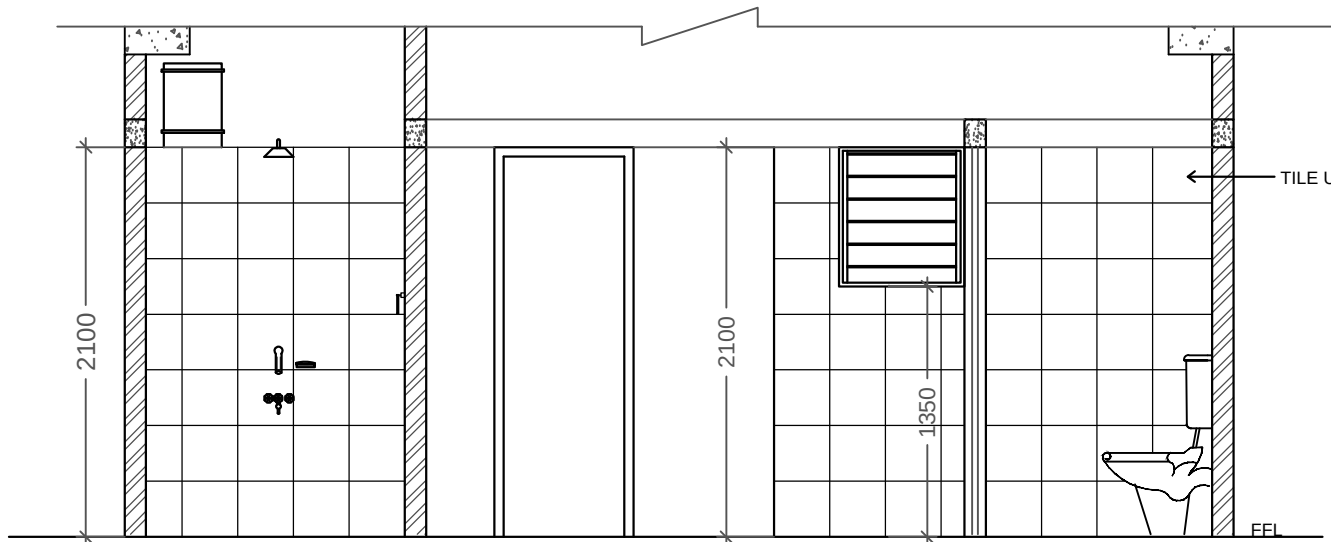


SECTION AA

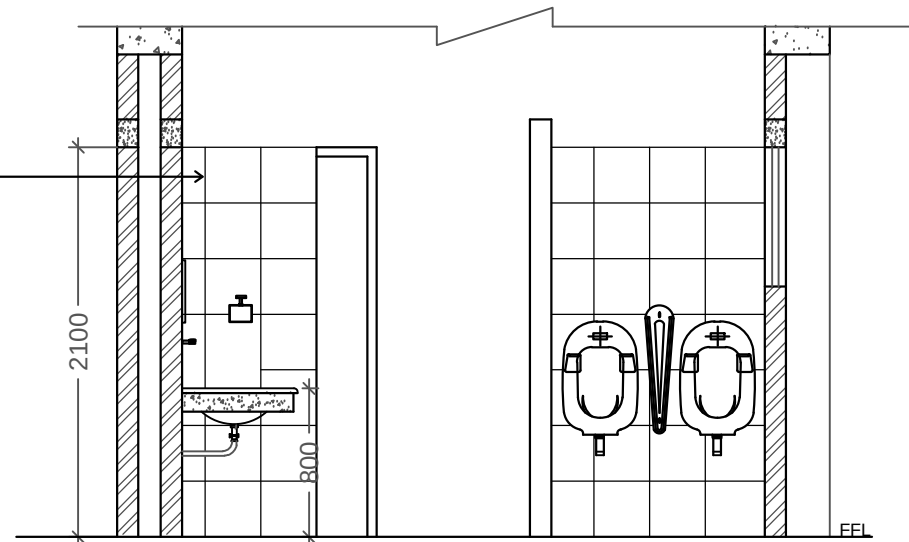

SECTION YY

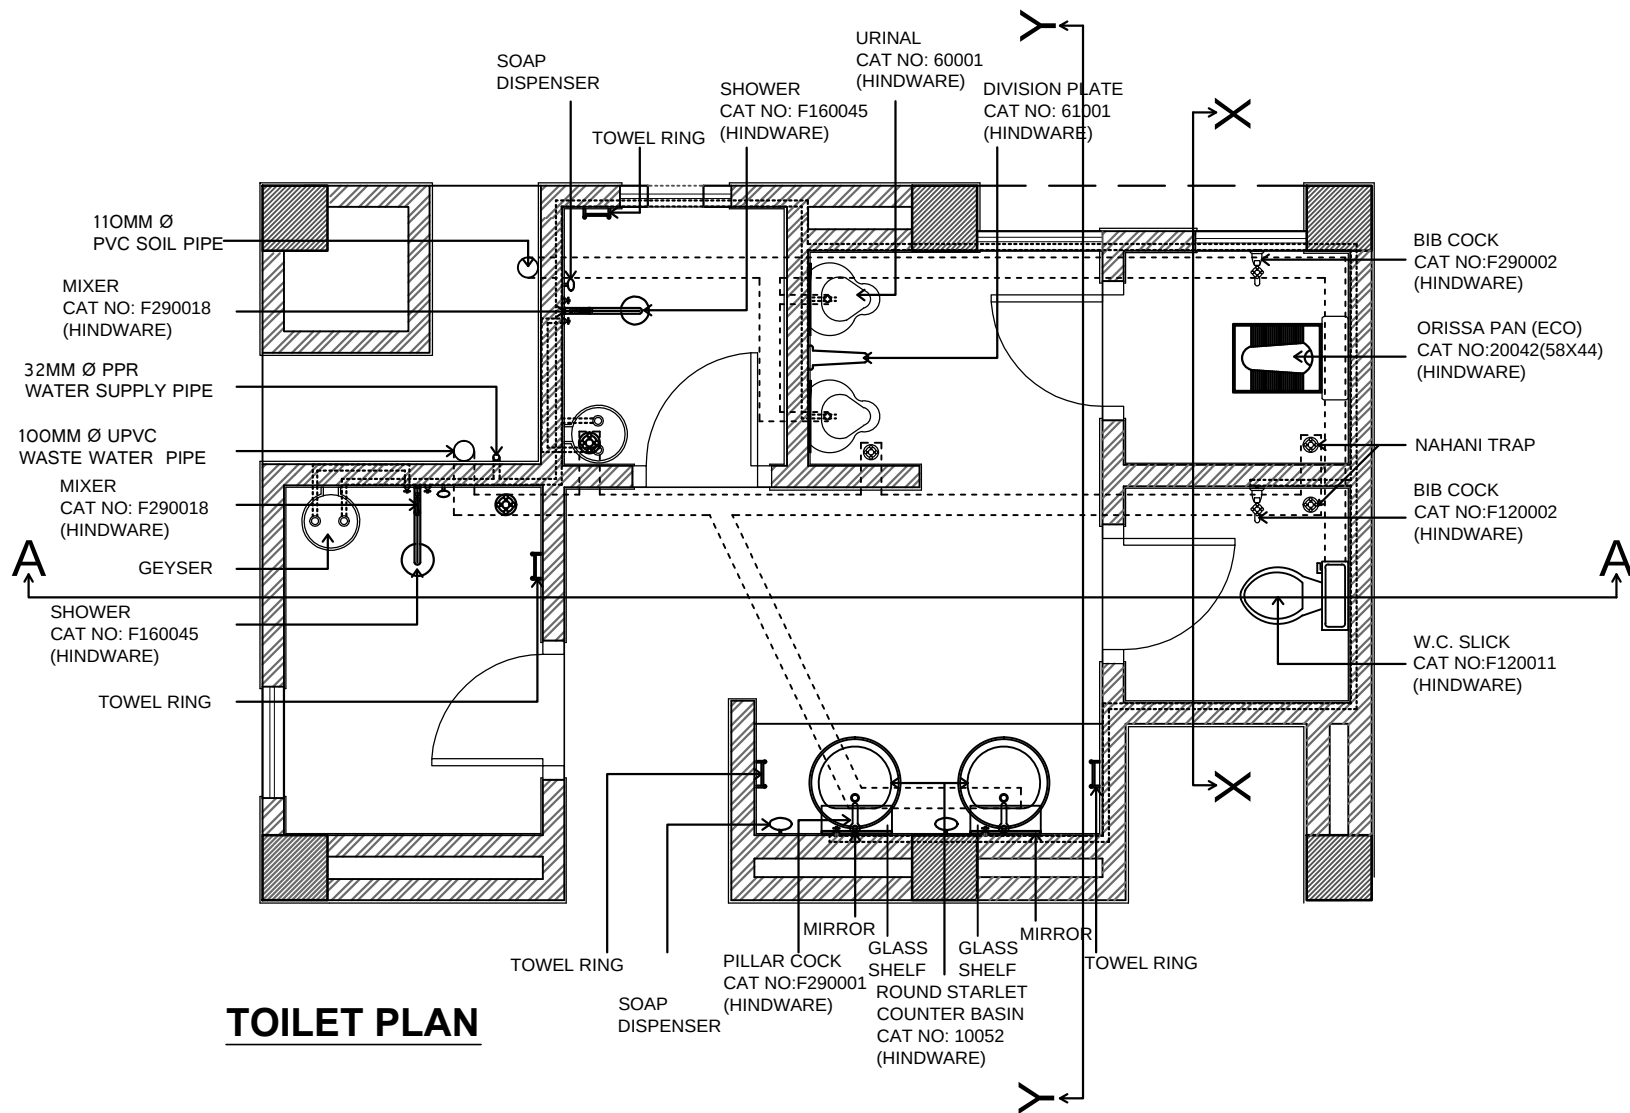

TOILET PLAN

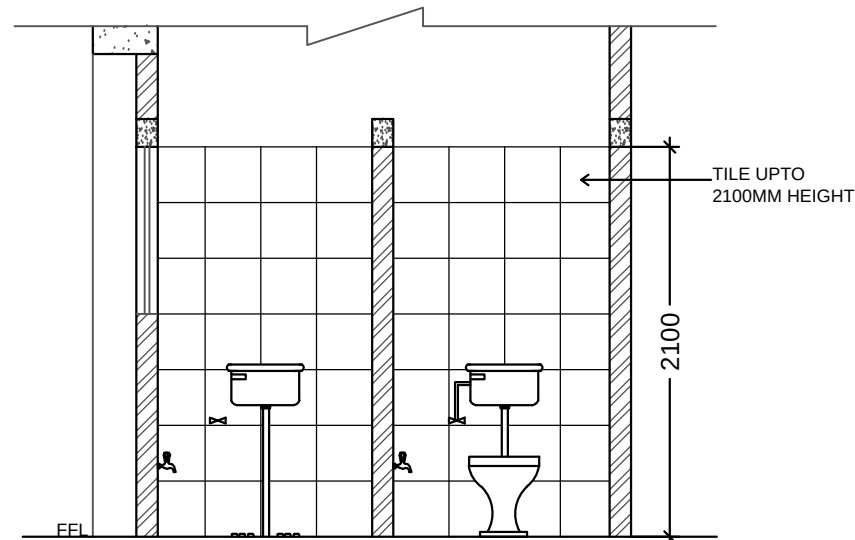

SECTION XX