




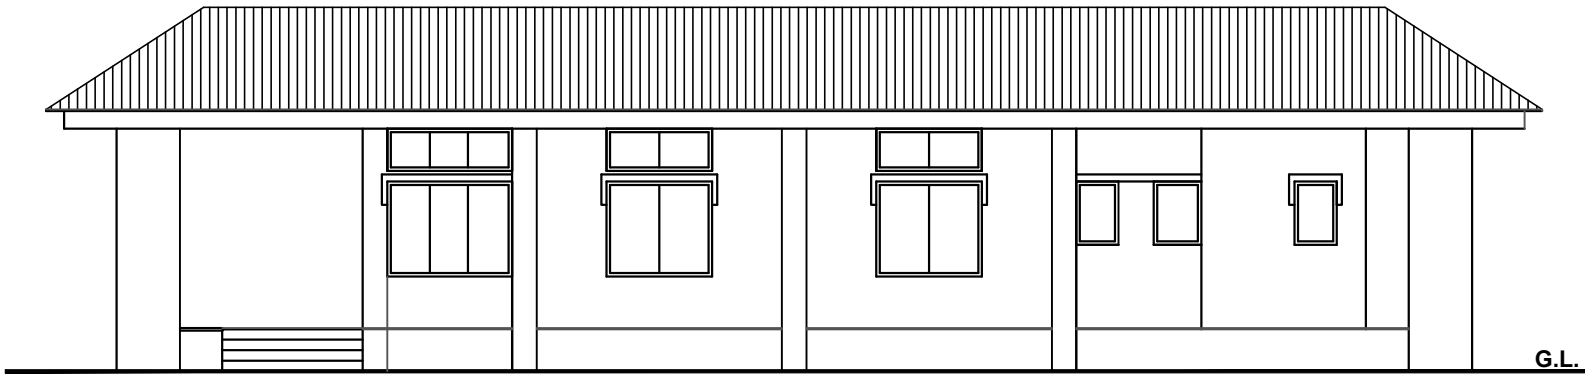


ELEVATION - AA

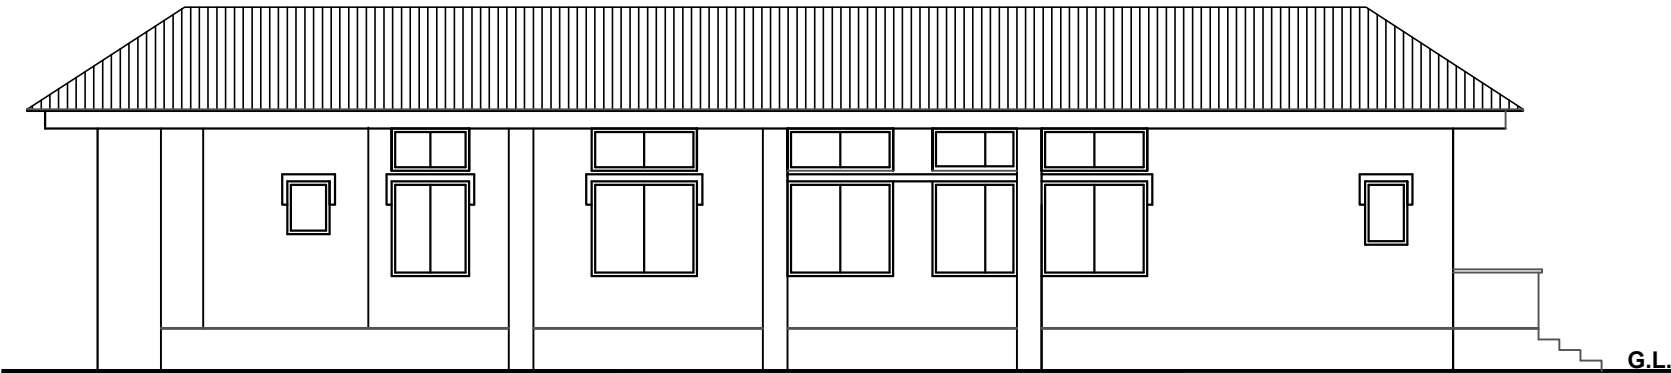

ELEVATION - BB

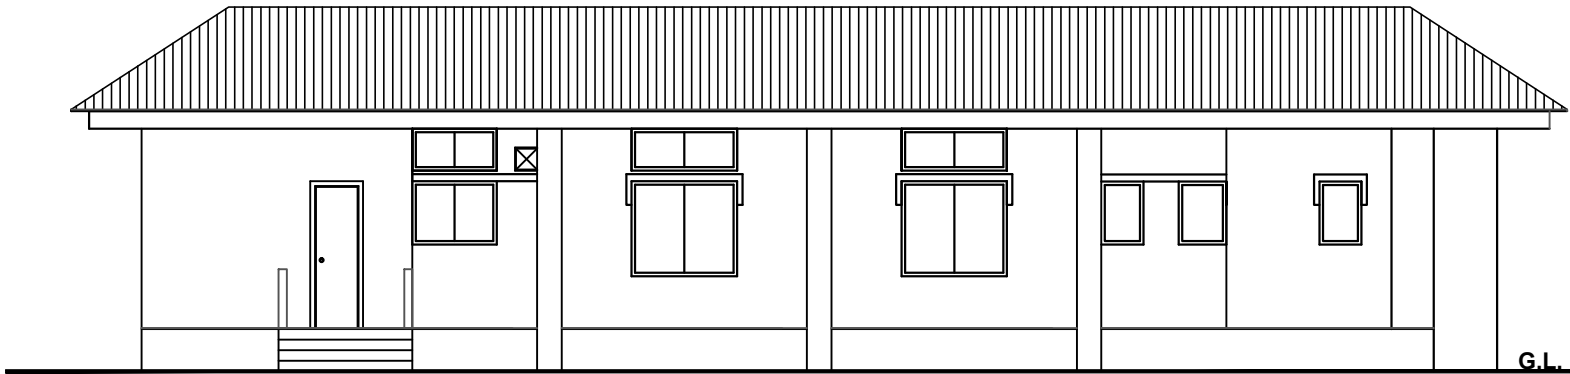

ELEVATION - CC

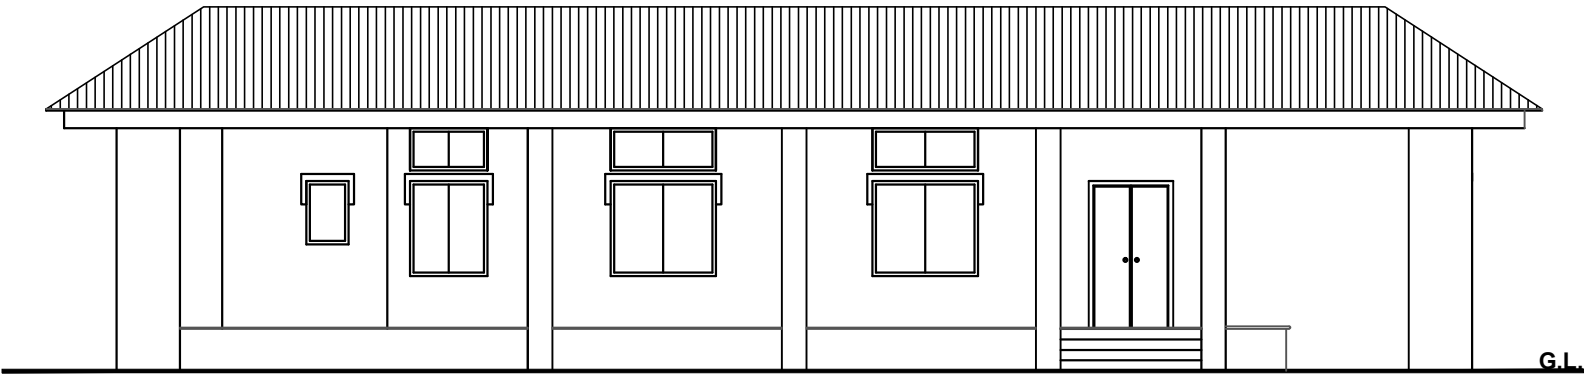

ELEVATION - DD

THIS DRAWING IS A COPYRIGHT.
CONTENTS OF THE DRAWING OR PART
THEREOF MAY NOT BE USED OR
REPRODUCED WITHOUT THE PERMISSION
OF THE **RAJKHOWAS AARCHI**
M.D.ROAD, CHANDMARI, GUWAHATI.

NOTES

1. ALL DIMENSIONS ARE TO BE READ
AND NOT TO BE MEASURED.
- 2.ALL DIMENSIONS ARE IN
MILLIMETER(MM) UNLESS
OTHERWISE SPECIFIED.
- 3.18 MM CEMENT PLASTER IN 2
COATS UNDER LAYER 12MM THICK
CEMENT PLASTER 1:5
(1 CEMENT: 5 COARSE
SAND) FINISHED WITH A TOP LAYER
OF 6 MM THK. CEMENT PLASTER

S.NO.	REVISIONS	DATE
-------	-----------	------

REVISIONS

CLIENT

BRAHMAPUTRA CRACKER
AND POLYMER LIMITED

PROJECT

**PROPOSED CONSTRUCTION OF
ADDITIONAL INFRASTRUCTURE
AT CISF TOWNSHIP**

S.O BARRACK FOR 14 NOS.
SUB-ORDINATE OFFICER

SCALE	JOB NO.	
	DEALT BY	
	CHECKED BY	

CLIENT'S SIGN

ARCHITECT'S SIGN

CONSULTANT

ARCHITECTS, ENGINEERS,
VALUERS & PLANNERS
M.D.ROAD, CHANDMARI,
GUWAHATI-781003



DRAWING TITLE

ELEVATION

DRAWING NO.

RAA / CISF/S.O BARRACK /T/AR- 03