


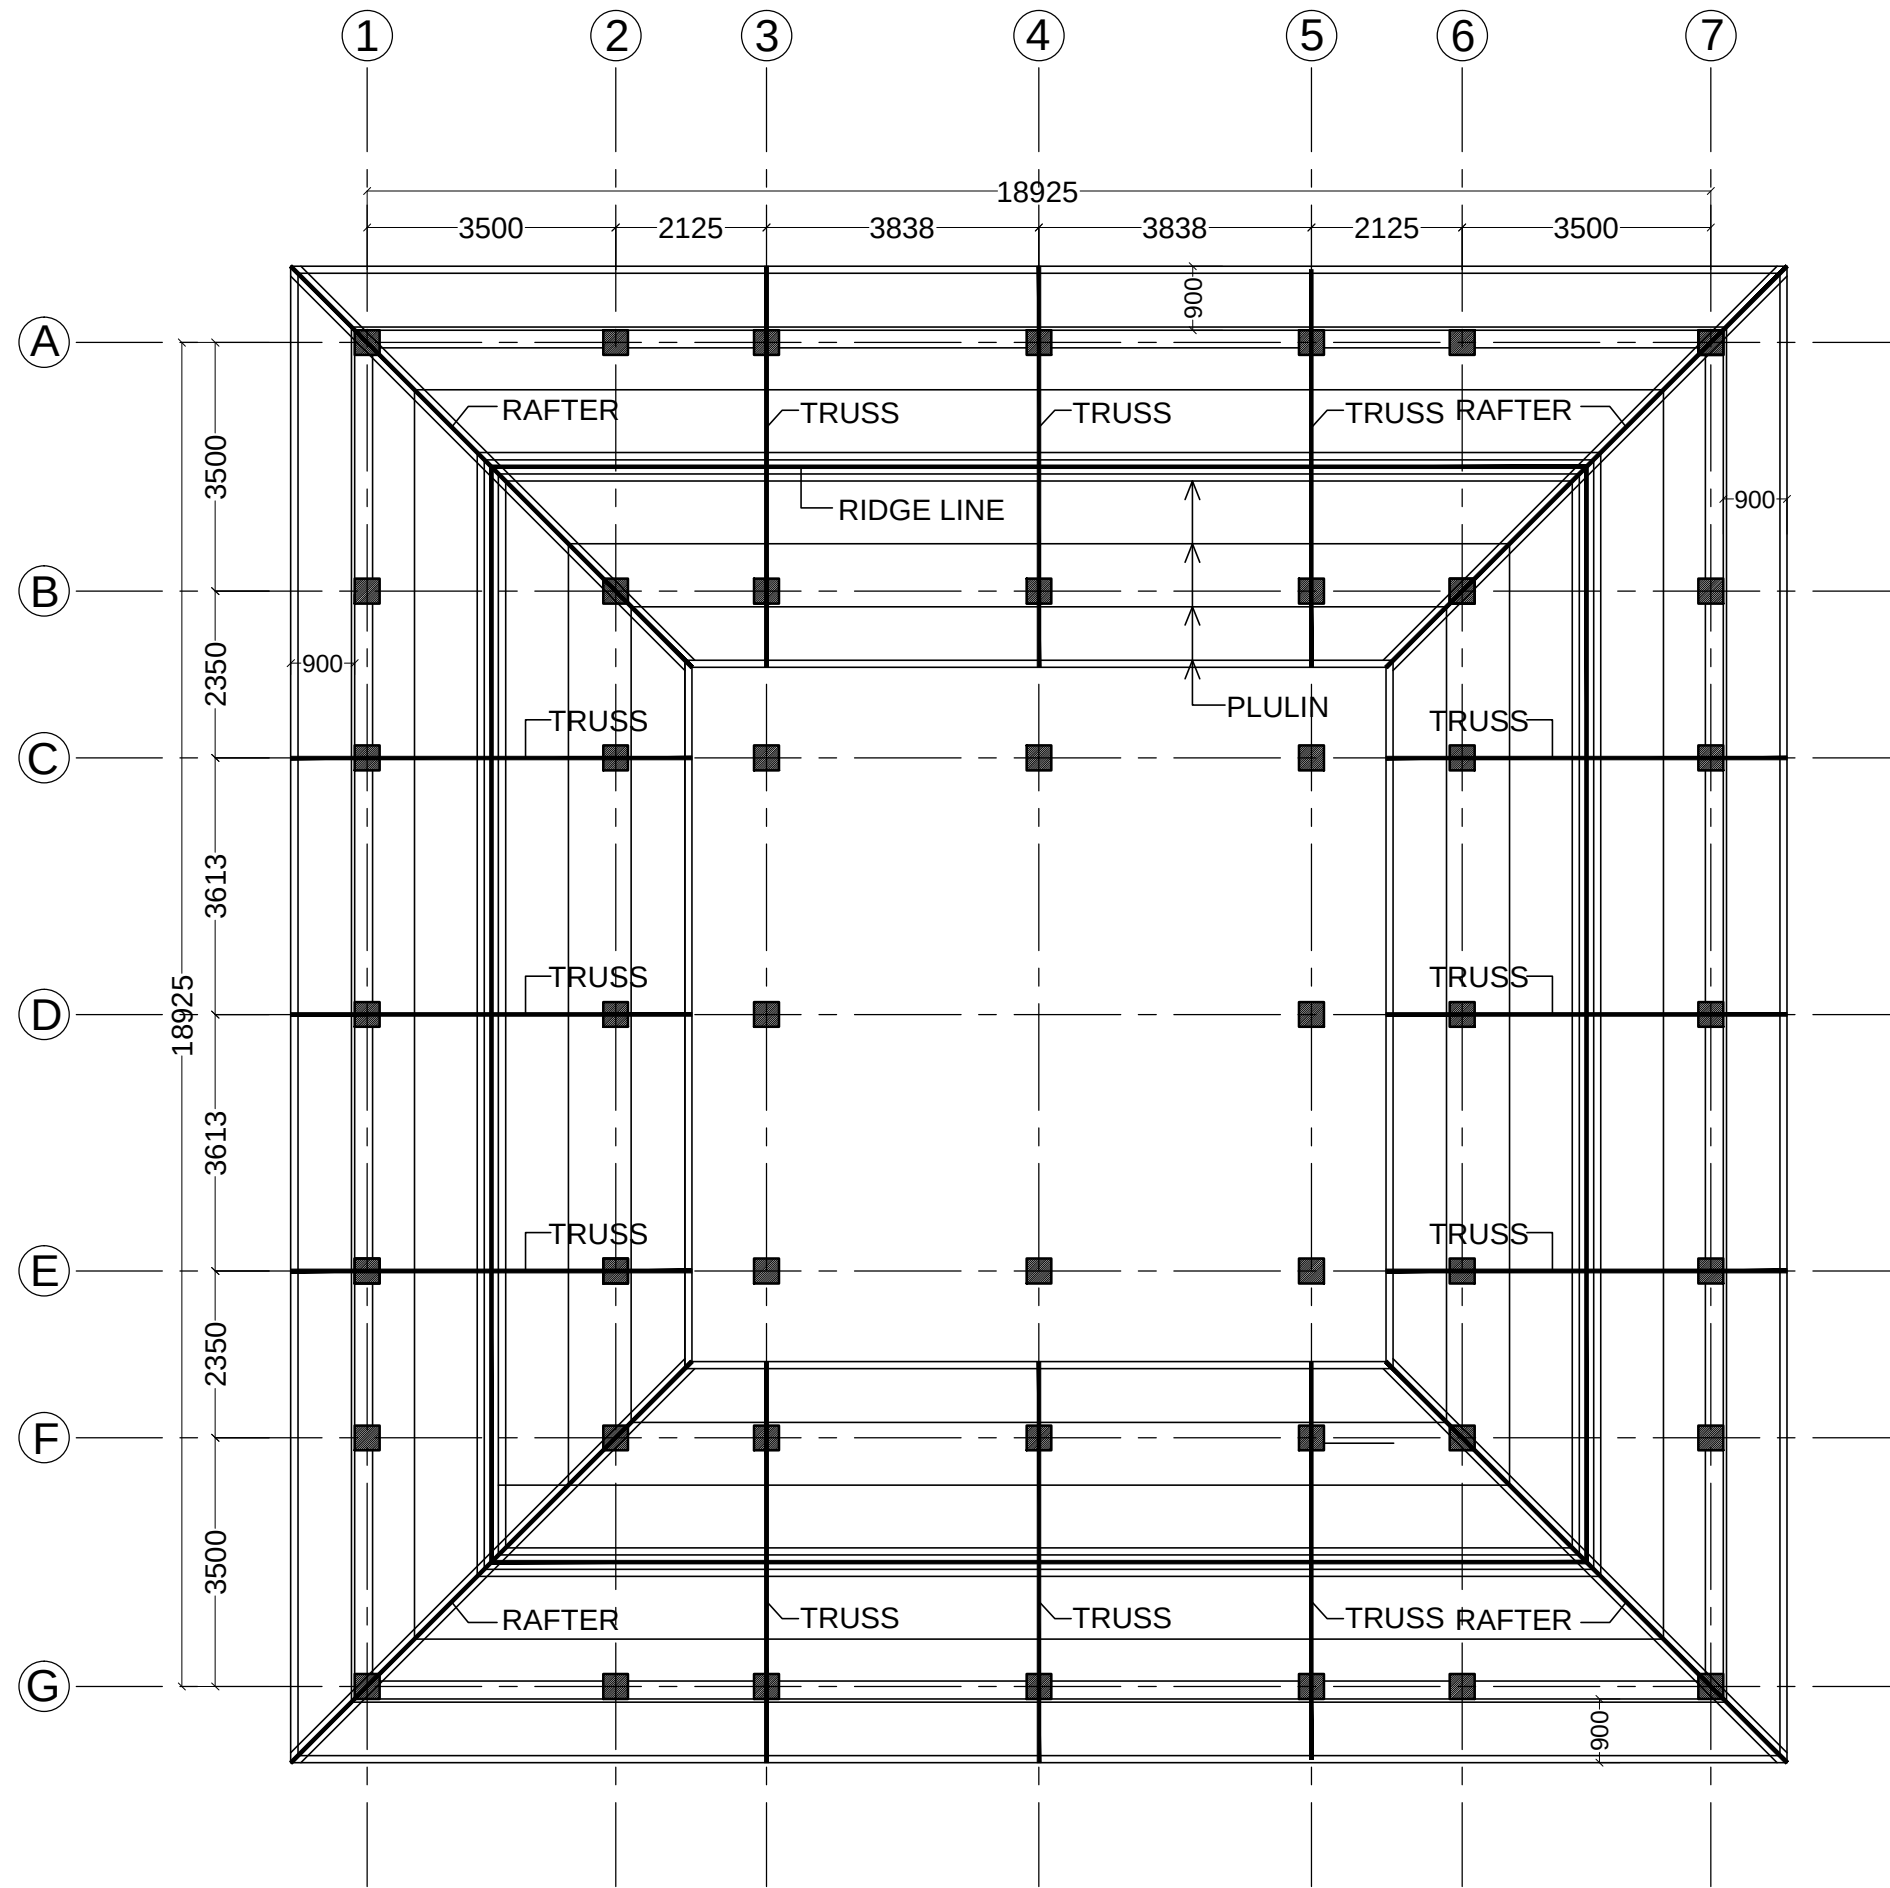

LAYOUT OF ROOF TRUSS

THIS DRAWING IS A **COPYRIGHT.**
CONTENTS OF THE DRAWING OR PART THEREOF
MAY NOT BE USED OR REPRODUCED WITHOUT
THE PERMISSION OF **RAJKHOWAS AARCHI**
M.D.ROAD,CHANDMARI, GUWAHATI.

NOTES

1. ALL DIMENSIONS ARE IN M.M UNLESS OTHERWISE SPECIFIED.

S.NO.	REVISIONS	DATE

REVISIONS

CLIENT

BRAHMAPUTRA CRACKER AND POLYMER LIMITED

PROJECT

PROPOSED CONSTRUCTION OF ADDITIONAL INFRASTRUCTURE AT CISF TOWNSHIP

S.O BARRACK FOR 14 NOS. SUB-ORDINATE OFFICER

SCALE	JOB NO.	
	DEALT BY	
	CHECKED BY	

CLIENT'S SIGN

ARCHITECT'S SIGN

CONSULTANT

ARCHITECTS, ENGINEERS, VALUERS & PLANNERS
M.D.ROAD, CHANDMARI, GUWAHATI- 781003

RAJKHOWAS
AARCHI

DRAWING TITLE

LAYOUT OF ROOF TRUSS

DRAWING NO.

RAA / CISF / S.O BARRACK / T / ST- 08