



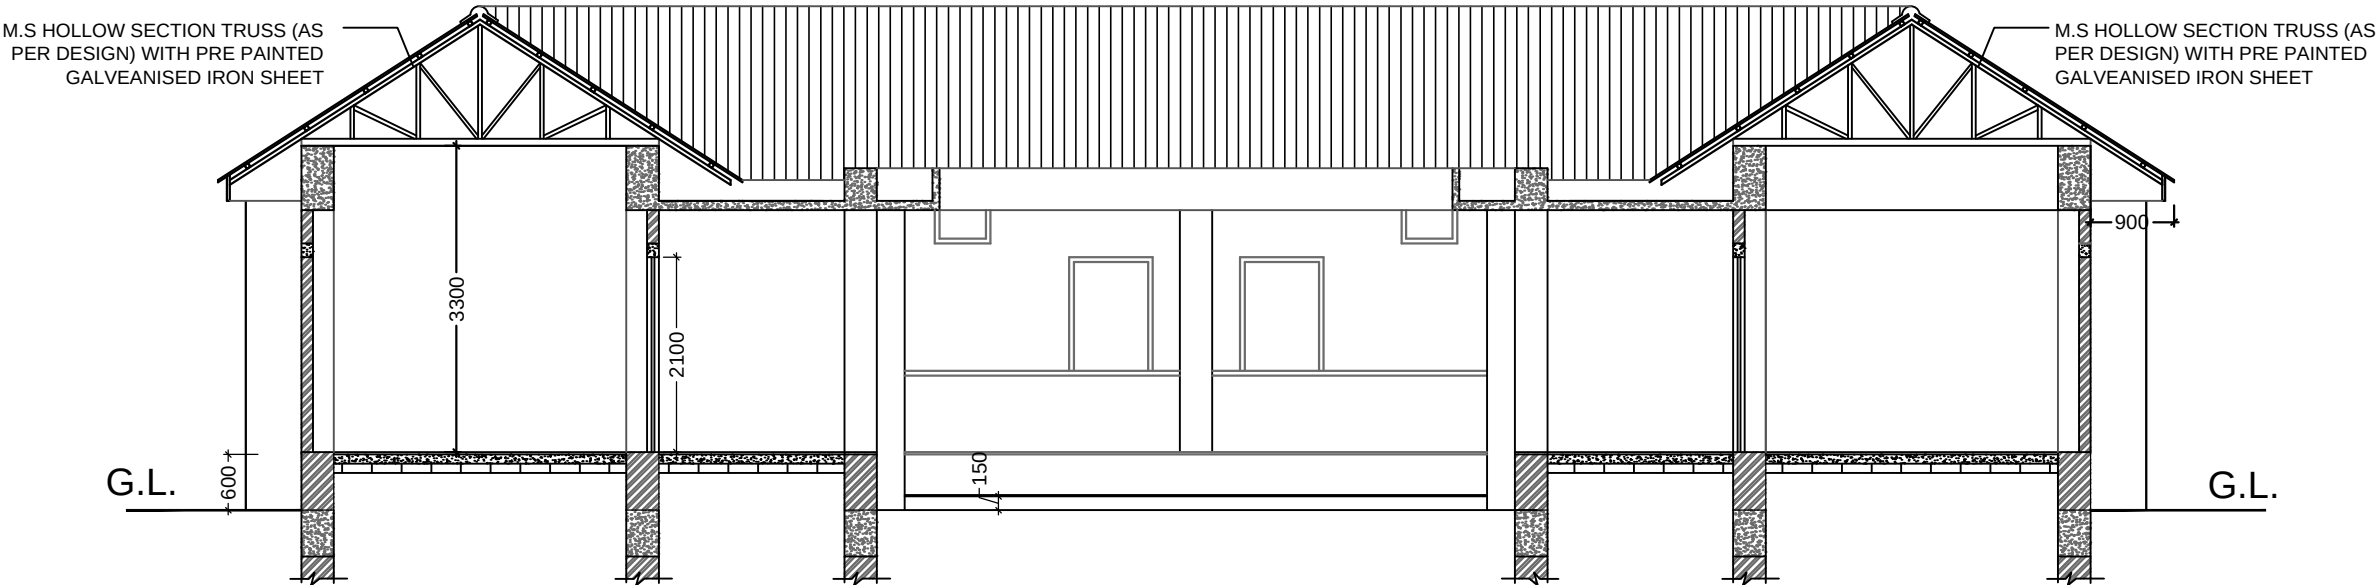

SECTION S2

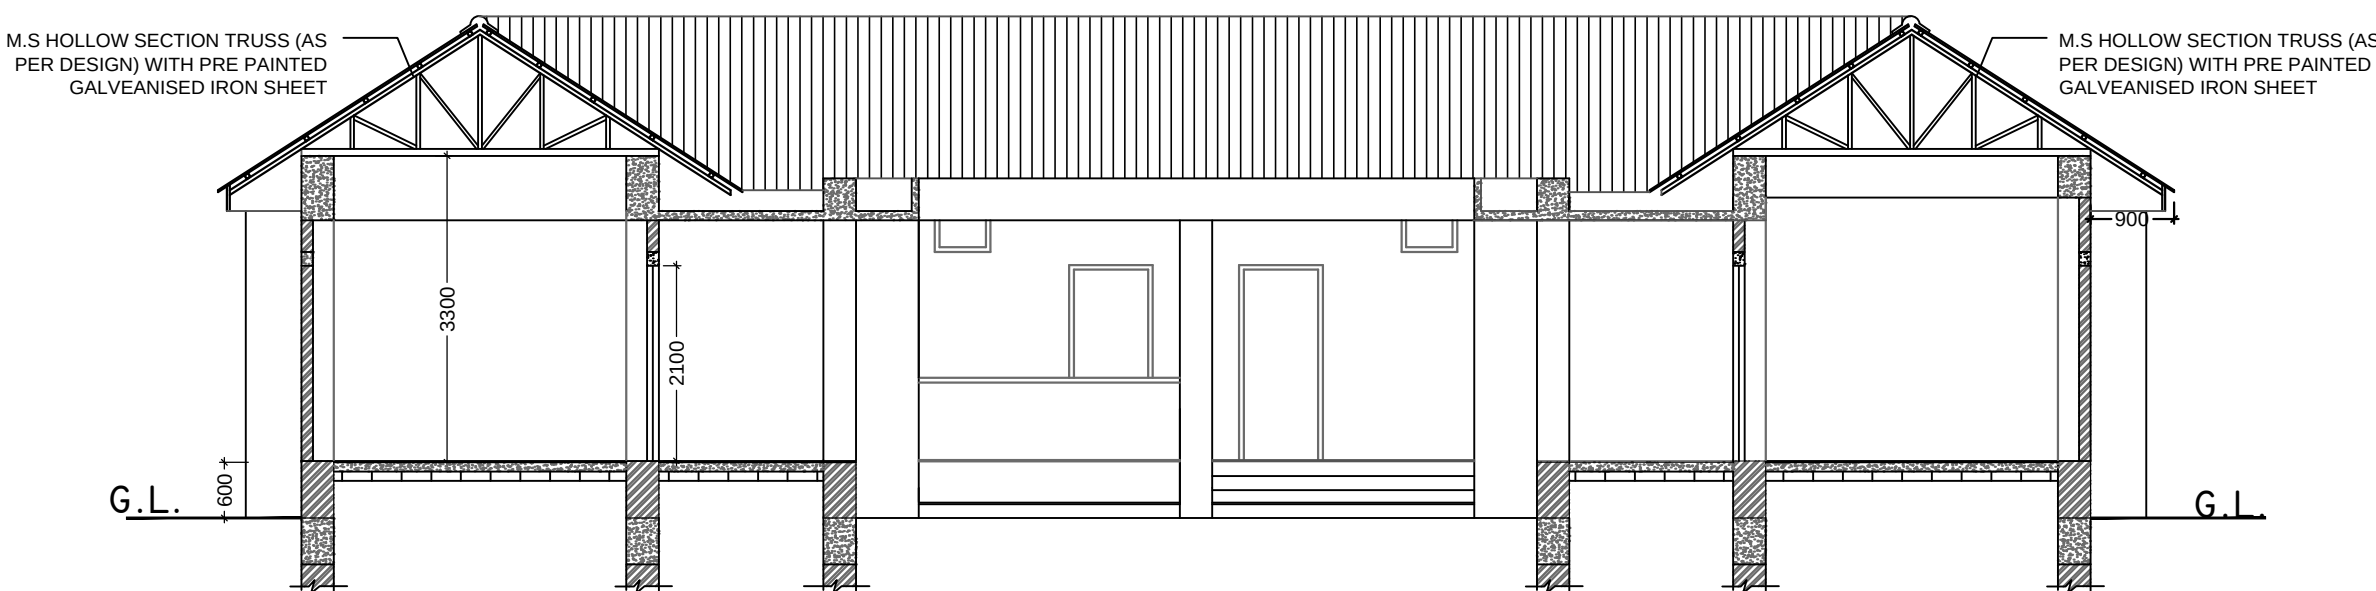

SECTION S1

THIS DRAWING IS A COPYRIGHT.  
CONTENTS OF THE DRAWING OR PART  
THEREOF MAY NOT BE USED OR  
REPRODUCED WITHOUT THE PERMISSION  
OF THE **RAJKHOWAS AARCHI**  
M.D.ROAD, CHANDMARI, GUWAHATI.

NOTES

1. ALL DIMENSIONS ARE TO BE READ AND NOT TO BE MEASURED.
2. ALL DIMENSIONS ARE IN MILLIMETER(MM) UNLESS OTHERWISE SPECIFIED.
3. 18 MM CEMENT PLASTER IN 2 COATS UNDER LAYER 12MM THICK CEMENT PLASTER 1:5 (1 CEMENT: 5 COARSE SAND) FINISHED WITH A TOP LAYER OF 6 MM THK. CEMENT PLASTER

| S.NO. | REVISIONS | DATE |
|-------|-----------|------|
|       |           |      |
|       |           |      |
|       |           |      |

REVISIONS

CLIENT

BRAHMAPUTRA CRACKER  
AND POLYMER LIMITED

PROJECT

PROPOSED CONSTRUCTION OF  
ADDITIONAL INFRASTRUCTURE  
AT CISF TOWNSHIP

S.O BARRACK FOR 14 NOS.  
SUB-ORDINATE OFFICER

|       |            |  |
|-------|------------|--|
| SCALE | JOB NO.    |  |
|       | DEALT BY   |  |
|       | CHECKED BY |  |

CLIENT'S SIGN

ARCHITECT'S SIGN

CONSULTANT

ARCHITECTS, ENGINEERS,  
VALUERS & PLANNERS  
M.D.ROAD, CHANDMARI,  
GUWAHATI- 781003



DRAWING TITLE

SECTION

DRAWING NO.

RAA / CISF/S.O BARRACK /T/AR- 04