




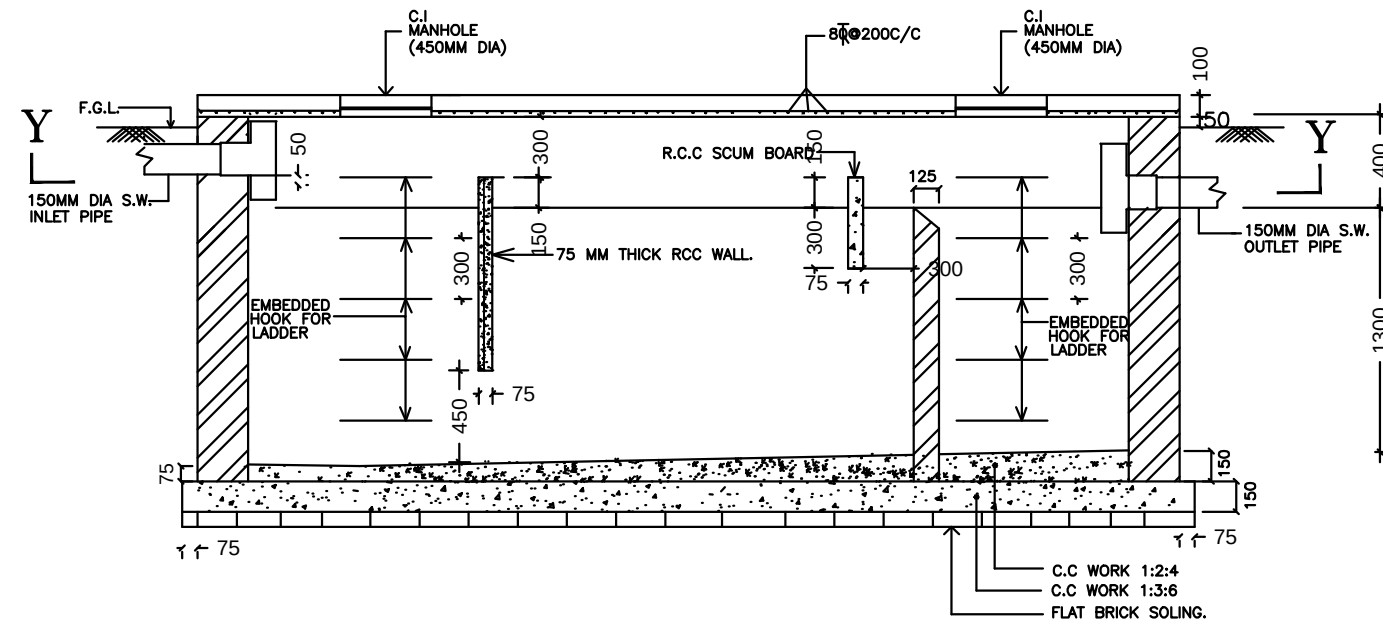


SECTIONAL ELEVATION AT X-X

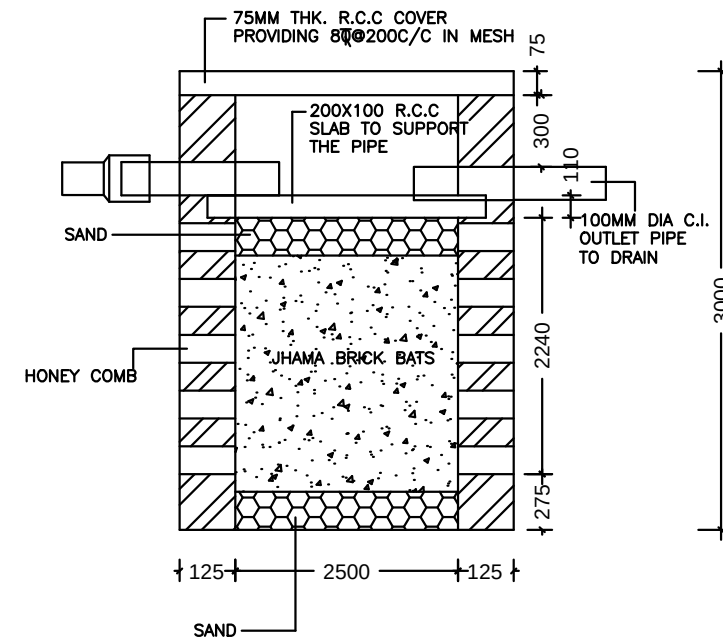


SECTION AT A-A

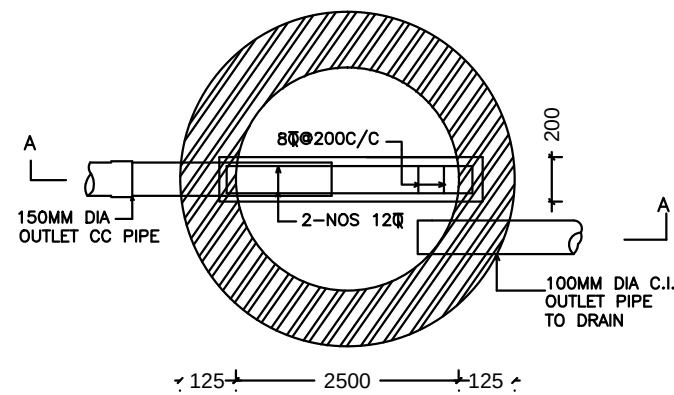

PLAN OF SOAK PIT

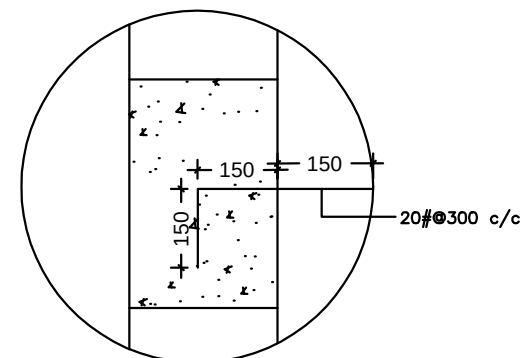

Details of hook embedded in concrete

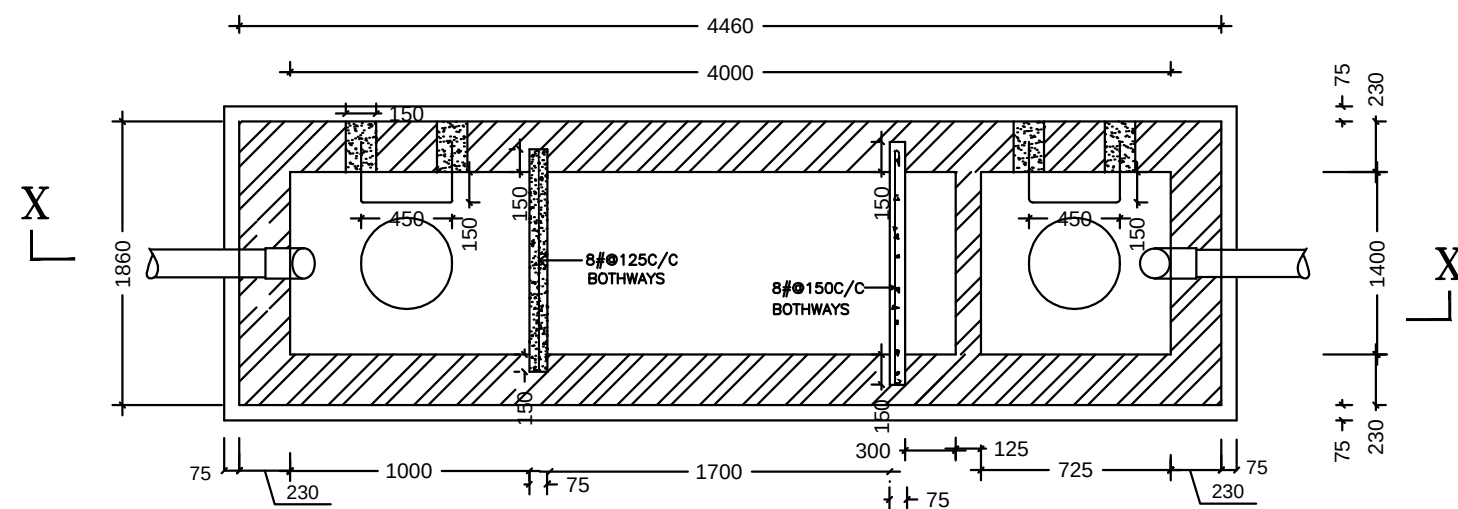

SECTIONAL PLAN OF SEPTIC TANK AT Y-Y

THIS DRAWING IS A COPYRIGHT.
CONTENTS OF THE DRAWING OR PART THEREOF
MAY NOT BE USED OR REPRODUCED WITHOUT
THE PERMISSION OF **RAJKHOWAS AARCHI**
M.D.ROAD,CHANDMARI, GUWAHATI.

NOTES

1. ALL DIMENSIONS ARE IN M.M UNLESS
OTHERWISE SPECIFIED.

S.NO.	REVISIONS	DATE

REVISIONS

CLIENT

**BRAHMAPUTRA CRACKER
AND POLYMER LIMITED**

PROJECT

**PROPOSED CONSTRUCTION OF
ADDITIONAL INFRASTRUCTURE AT
CISF TOWNSHIP**

STAFF WELFARE CENTRE

SCALE	JOB NO.	
	DEALT BY	
	CHECKED BY	

CLIENT'S SIGN

ARCHITECT'S SIGN

CONSULTANT

ARCHITECTS, ENGINEERS,
VALUERS & PLANNERS
M.D.ROAD, CHANDMARI,
GUWAHATI- 781003

**RAJKHOWAS
AARCHI**

DRAWING TITLE

**DETAIL OF 50 USRES SEPTIC
TANK & SOCK PIT**

DRAWING NO.

RAA/CISF/STAFF WELFARE CENTRE/T/ST- 08