




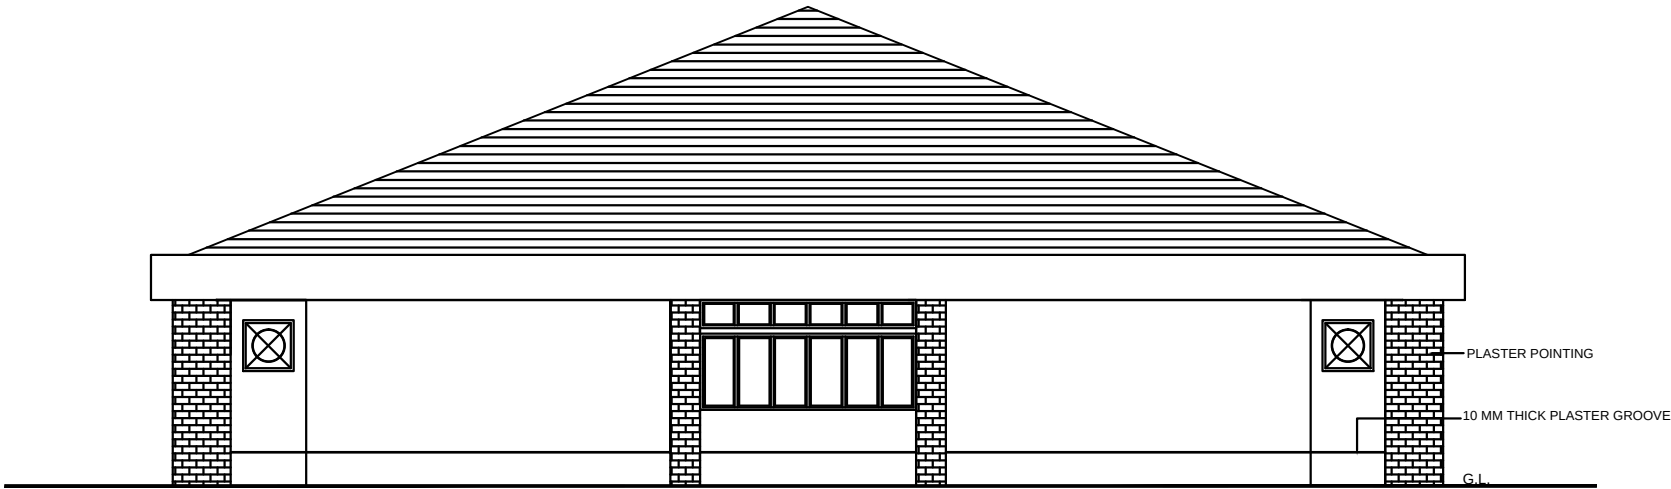

ELEVATION- D

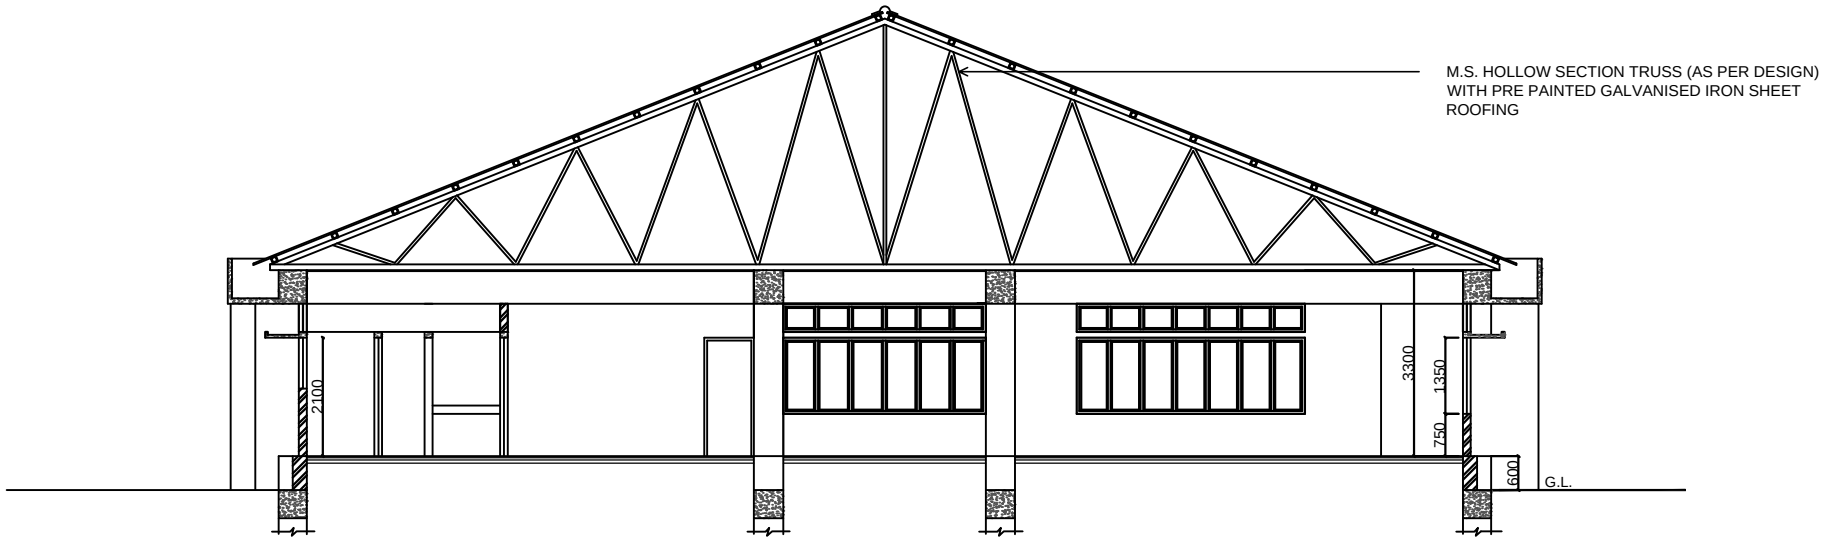

SECTION S1

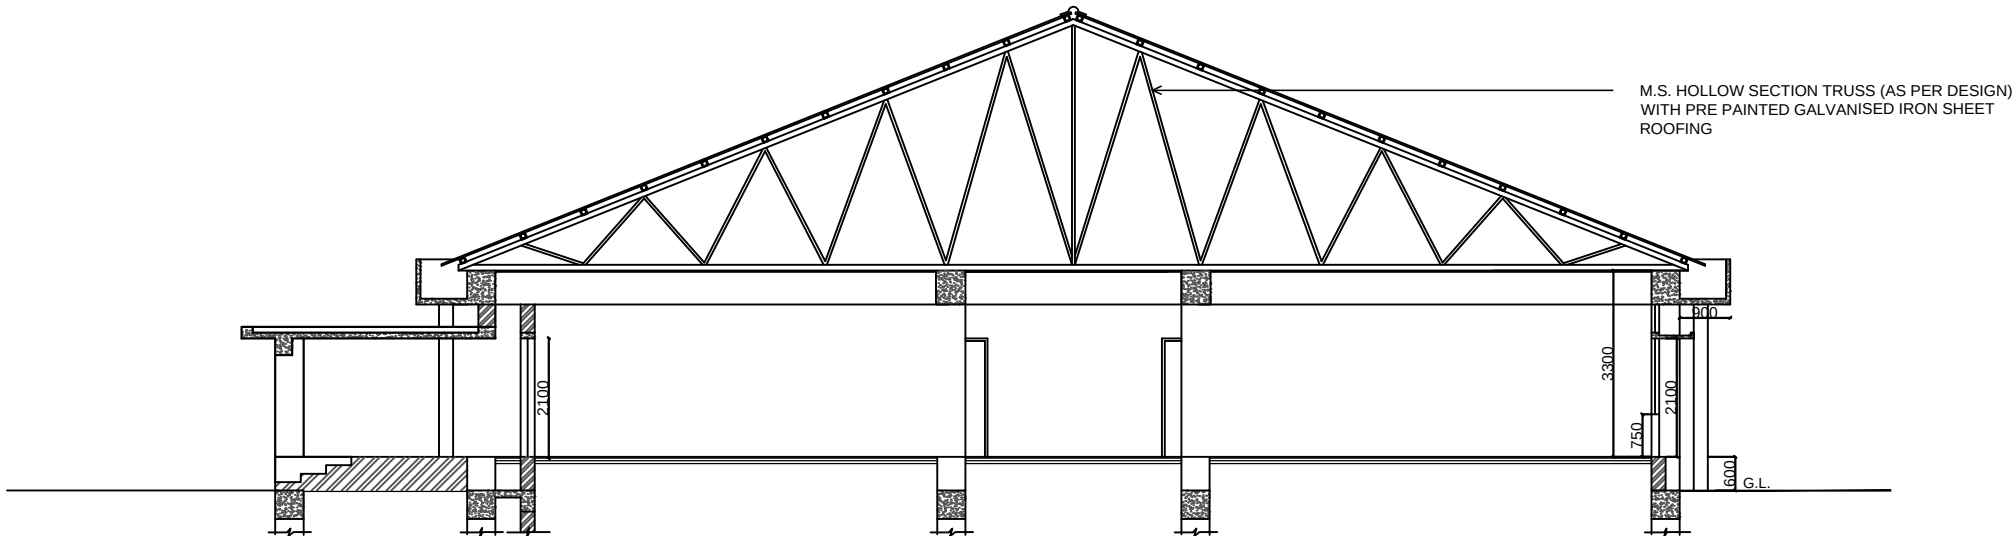

SECTION - S2

THIS DRAWING IS A COPYRIGHT.
CONTENTS OF THE DRAWING OR PART
THEREOF MAY NOT BE USED OR
REPRODUCED WITHOUT THE PERMISSION
OF THE RAJKHOWAS AARCHI
M.D.ROAD, CHANDMARI, GUWAHATI.

NOTES

1. ALL DIMENSIONS ARE TO BE READ AND NOT TO BE MEASURED.
- 2.ALL DIMENSIONS ARE IN MILLIMETER(MM) UNLESS OTHERWISE SPECIFIED.
- 3.18 MM CEMENT PLASTER IN 2 COATS UNDER LAYER 12MM THICK CEMENT PLASTER 1:5 (1 CEMEMNT: 5 COARSE SAND) FINISHED WITH A TOP LAYER OF 6 MM THK. CEMENT PLASTER)

S.NO.	REVISIONS	DATE
-------	-----------	------

REVISIONS

CLIENT

BRAHMAPUTRA CRACKER
AND POLYMER LIMITED

PROJECT

PROPOSED CONSTRUCTION OF
ADDITIONAL INFRASTRUCTURE
AT CISF TOWNSHIP

STAFF WELFARE CENTRE

SCALE	JOB NO.
DEALT BY	
CHECKED BY	

CLIENT'S SIGN

ARCHITECT'S SIGN

CONSULTANT

ARCHITECTS, ENGINEERS,
VALUERS & PLANNERS
M.D.ROAD, CHANDMARI,
GUWAHATI-781003



DRAWING TITLE

ELEVATION & SECTIONS

DRAWING NO.

RAA / CISF/ STAFF WELFARE CENTRE /T/AR- 04