# ANNEXURE-I

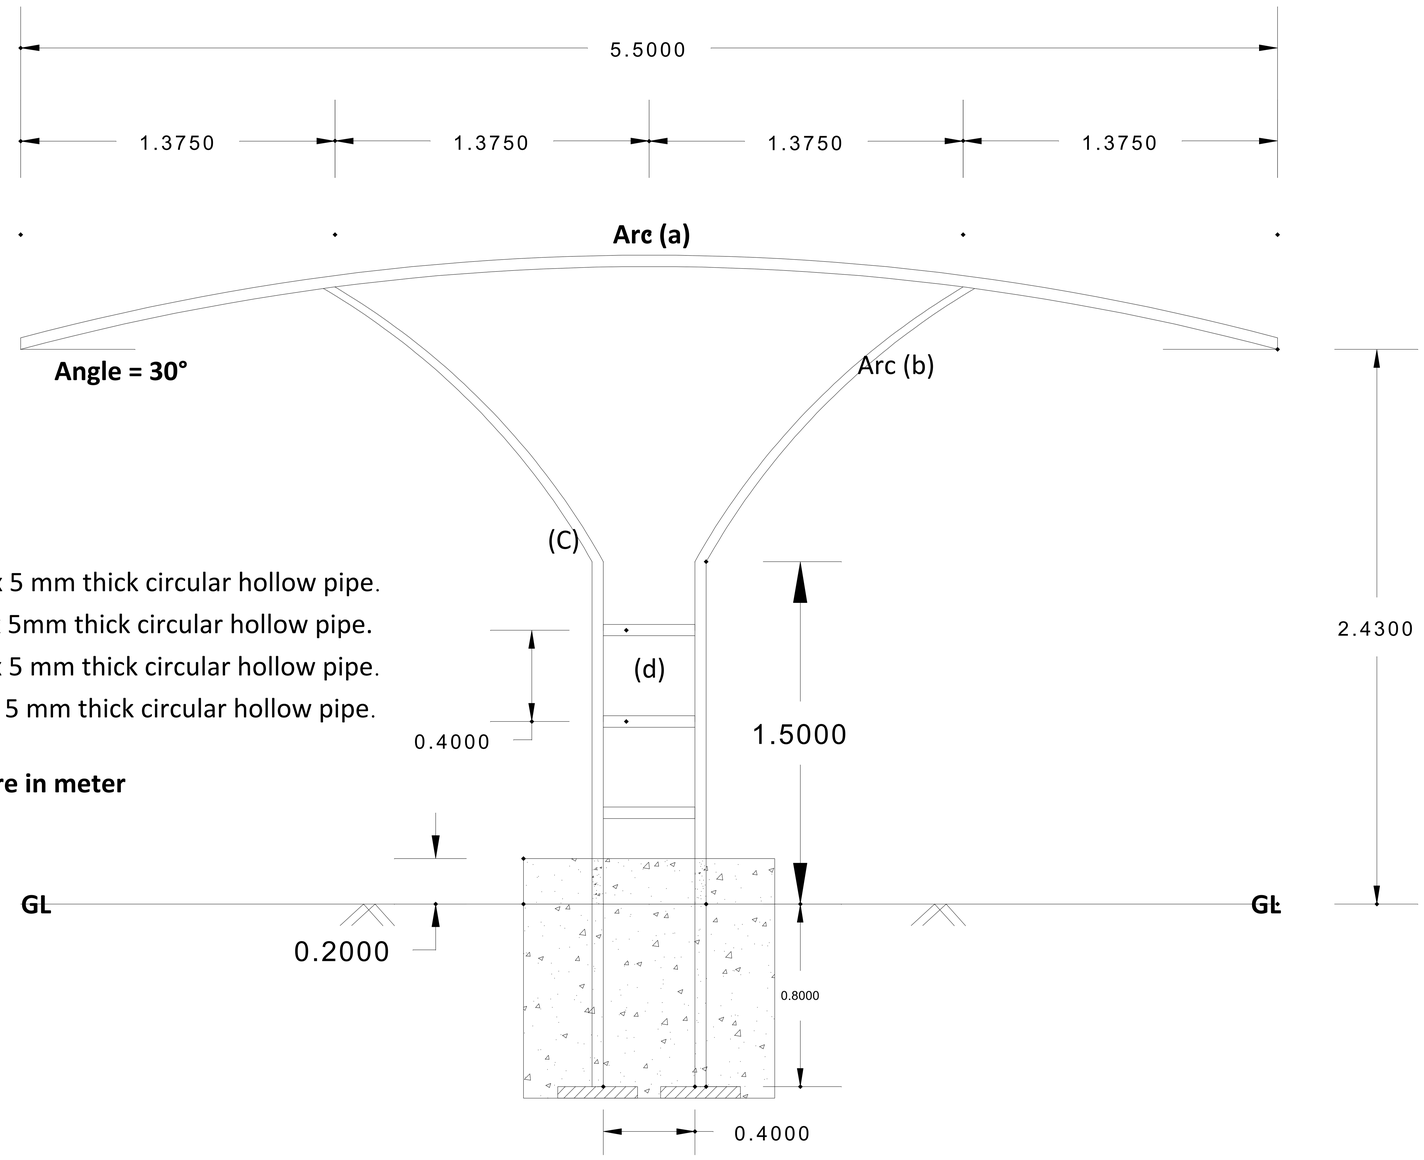


**1) Arc (a) = 5.560 m**

**2) Arc (b) = 1.700 m**

## Materials

1 )Upper curve (a) - 50mmØ x 5 mm thick circular hollow pipe.

2) Main post (c) - 60mmØ x 5mm thick circular hollow pipe.

3) 3 nos lower curve (d) - 50mmØ x 5 mm thick circular hollow pipe.

4) Purlins - 40mmØ x 5 mm thick circular hollow pipe.

**All dimensions are in meter**