
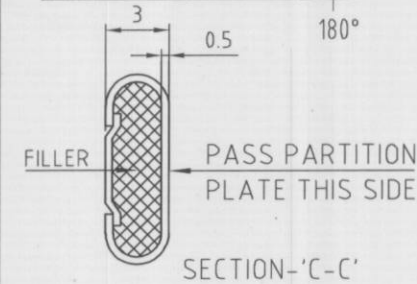
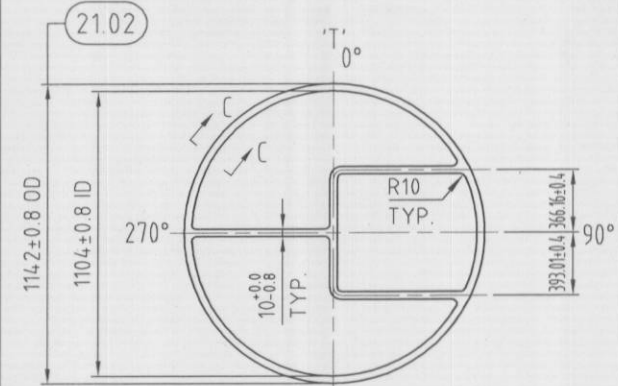
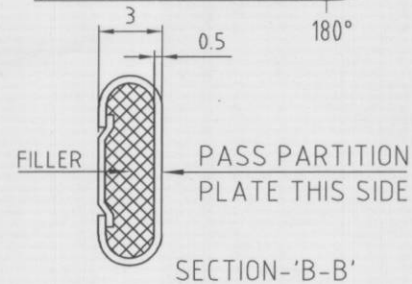
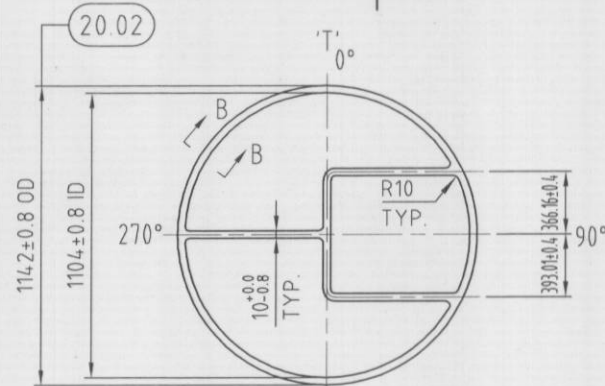
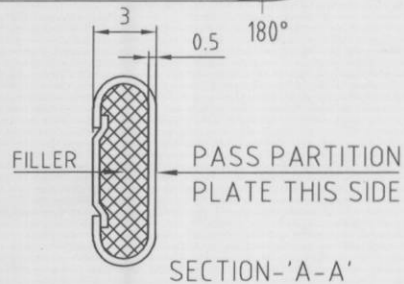


THIS DRAWING IS THE PROPERTY OF ISGEC YAMUNA NAGAR. IT MUST NOT BE COPIED, LOANED OR USED OTHERWISE THAN FOR THE ORIGINAL CONSTRUCTION OR INSTALLATION OF THE PLANT THERE IN.

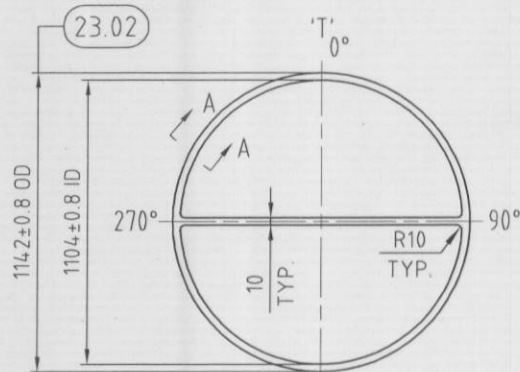

NO. OF JOBS REQD.=TWO

- NOTES: 1. ALL DIMENSIONS ARE IN MM.
2. FILLER USED FOR METAL JACKETED GASKETS IS NOT TO BE OF COMPRESSED TYPE & SHALL BE ARAMIDE FIBRE
3. SPIRAL WOUND GASKETS FOR NOZZLES SHALL BE SS316, 4.5THK WITH GRAFOIL FILLER AND 3.2 THK CS OUTER RING. DIMENSIONS AS PER ASME B16.20 (1998)

23.02		5	GASKET	AS PER DRG.		IRON JACKETED	SAME	1+4
21.02		5	GASKET	AS PER DRG.		IRON JACKETED	SAME	1+4
20.02		5	GASKET	AS PER DRG.		IRON JACKETED	SAME	1+4
PART NO.	SAP CODE	QTY.	DESCRIPTION	SIZES	WT. (KG)	MATERIAL	AS BUILT	REMARKS

BILL OF MATERIAL (FOR ONE JOB ONLY)



BCPL BRAHMAPUTRA CRACKER AND POLYMER LIMITED
(A Joint Venture Company of GAIL (India) Ltd., OIL, NRL & Govt. of Assam)

इंजीनियर्स
इंडिया लिमिटेड
(भारत सरकार का उपक्रम)



ENGINEERS
INDIA LIMITED
(A Govt. of India Undertaking)



Issued to _____
For pre-planning _____
For provisional manufacture in shop _____
For inspection of drawing no. _____
Rev. 1

Issued by _____
Issued date _____
☐ For manufacture in shop _____
☐ For sub contracting / site work _____

INSPECTION AUTHORITY
H.P.A.L.
EIL
197



YAMUNANAGAR, HARYANA, INDIA

2	11.11.10	VM	YPS	PZS	PZS	TITLE	SWEET GAS COOLER
1	04.05.10	YPN	YPS	PZR	PZS	DESCRIPTION	GASKET DETAILS
0	23.11.09	LK	YPS	PZR	PZS	CUSTOMER	EIL A/C BPCP
Rev.	Date	Drawn	Checked	Verified	Approved	PROJECT	BPCP, GSU LEPETKATA
						P.O. NO.	6907-112-EE-PR-6280/0032 REV 0
						ITEM NO.	111-EE-105 A/B
						JOB NO.	PE-1215-16
						DRAWING NO.	2009-PE1215-S6
						REV	02