
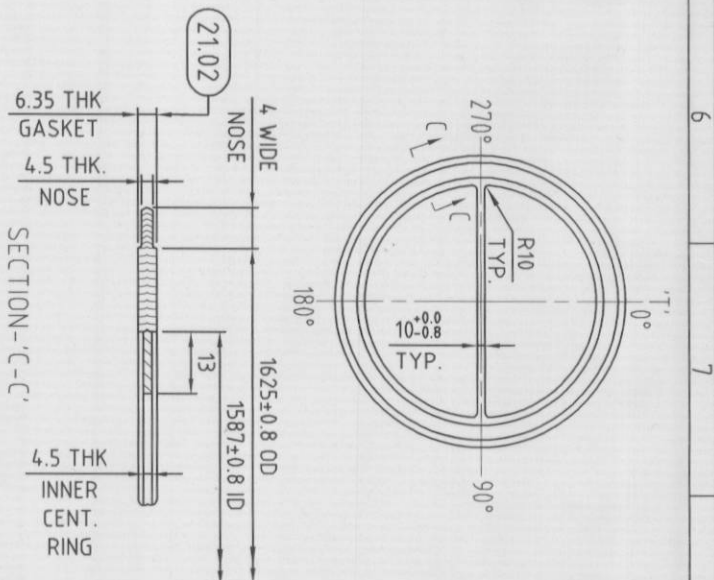
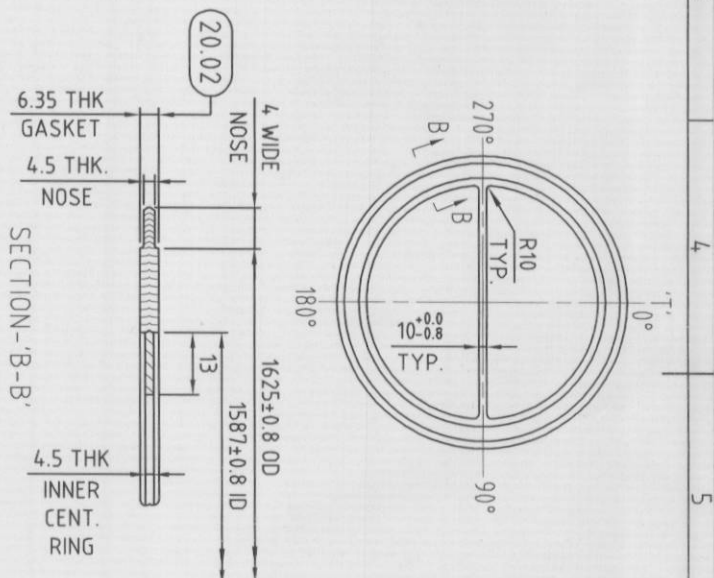


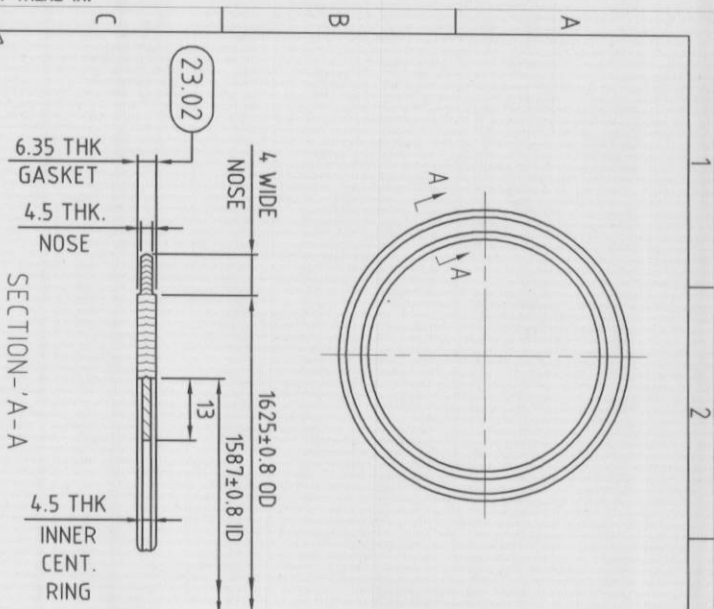

PART NO.	SAP CODE	QTY.	DESCRIPTION	SIZES	WT. (KG)	MATERIAL	AS BUILT	REMARKS
23.02		5	GASKET	AS PER DRG.		SEE NOTE 2 & 3	SAME	1+4
21.02		5	GASKET	AS PER DRG.		SEE NOTE 2 & 3	SAME	1+4
20.02		5	GASKET	AS PER DRG.		SEE NOTE 2 & 3	SAME	1+4

BILL OF MATERIAL

BCPL BRAHMAPUTRA CRACKER AND POLYMER LIMITED

(A Joint Venture Company of GAIL (India) Ltd., OIL, NRL & Govt. of Assam)



ENGINEERS

INDIA LIMITED

(भारत सरकार का उपक्रम)
(A Govt. of India Undertaking)

Issued by _____

Issued date _____

☐	For manufacture in shop _____
☐	For sub contracting / site work _____

Revised 1-1-80



ISGEC
YAMUNANAGAR, HARYANA, INDIA

1-8-01	TITLE	LEAN GAS COMPRESSOR AFTER COM
--------	-------	-------------------------------

DESCRIPTION	LEAK GAS COMIT
GASKET DETAILS	

CUSTOMER	EIL A/C BCPL
----------	--------------

PROJECT	BPCP
---------	------

PZS	P.O. NO.	6907-112-EE-PR-6280/0032 REV 0
PZC		

P25	ITEM NO.	112-EE-1
P75	ION NO.	DE-1218

125	JOB NO.	FE-1218
Approved	DRAWING NO.	2009-PF1218-S6

6	7	8
---	---	---
