


Stirrup upto
A=2d=80@100c/c
B=80@150c/c

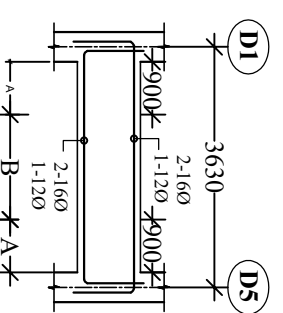


Stirrup upto
A=2d=80@100c/c
B=80@150c/c


Stirrup upto
A=2d=80@100c/c
B=80@150c/c




Size:- 300x450
Stirrup upto
A=2d=80@100c/c
B=80@150c/c

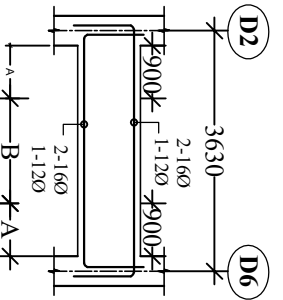


Size:- 300x450
Stirrup upto
A=2d=80@100c/c
B=80@150c/c

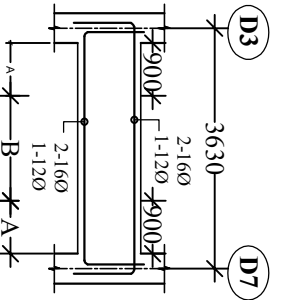

Size:- 300x450
Stirrup upto
A=2d=80@100c/c
B=80@150c/c

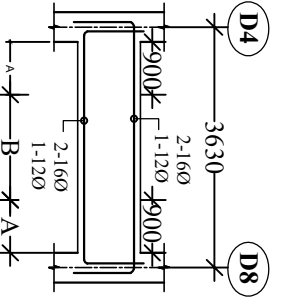

Size:- 300x450
Stirrup upto
A=2d=80@100c/c
B=80@150c/c

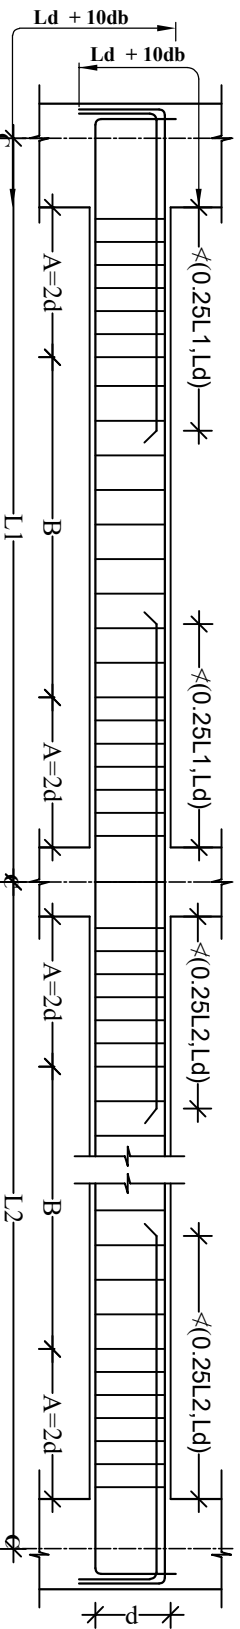

TYPICAL STIRRUPS SPACING IN BEAMS.

Sr. MANAGER (CIVIL) BCPL, DIBRUGARH.		
CHECK BY:-	RE-CHECK BY:-	APPROVED BY.
<u>PROJECT :-</u> C/O RECREATION CENTRE AT BCPL TOWNSHIP, DIBRUGARH.		
TITLE :-	GRADE BEAM DETAILS	
DRG.NO. :-	S.M/BCPL/RC/G-1/01(B)	
Prepared By : SHIVAPRIYAYA CONSTRUCTIONS LLP (A CIVIL ENGG CONSULTANCY).		