


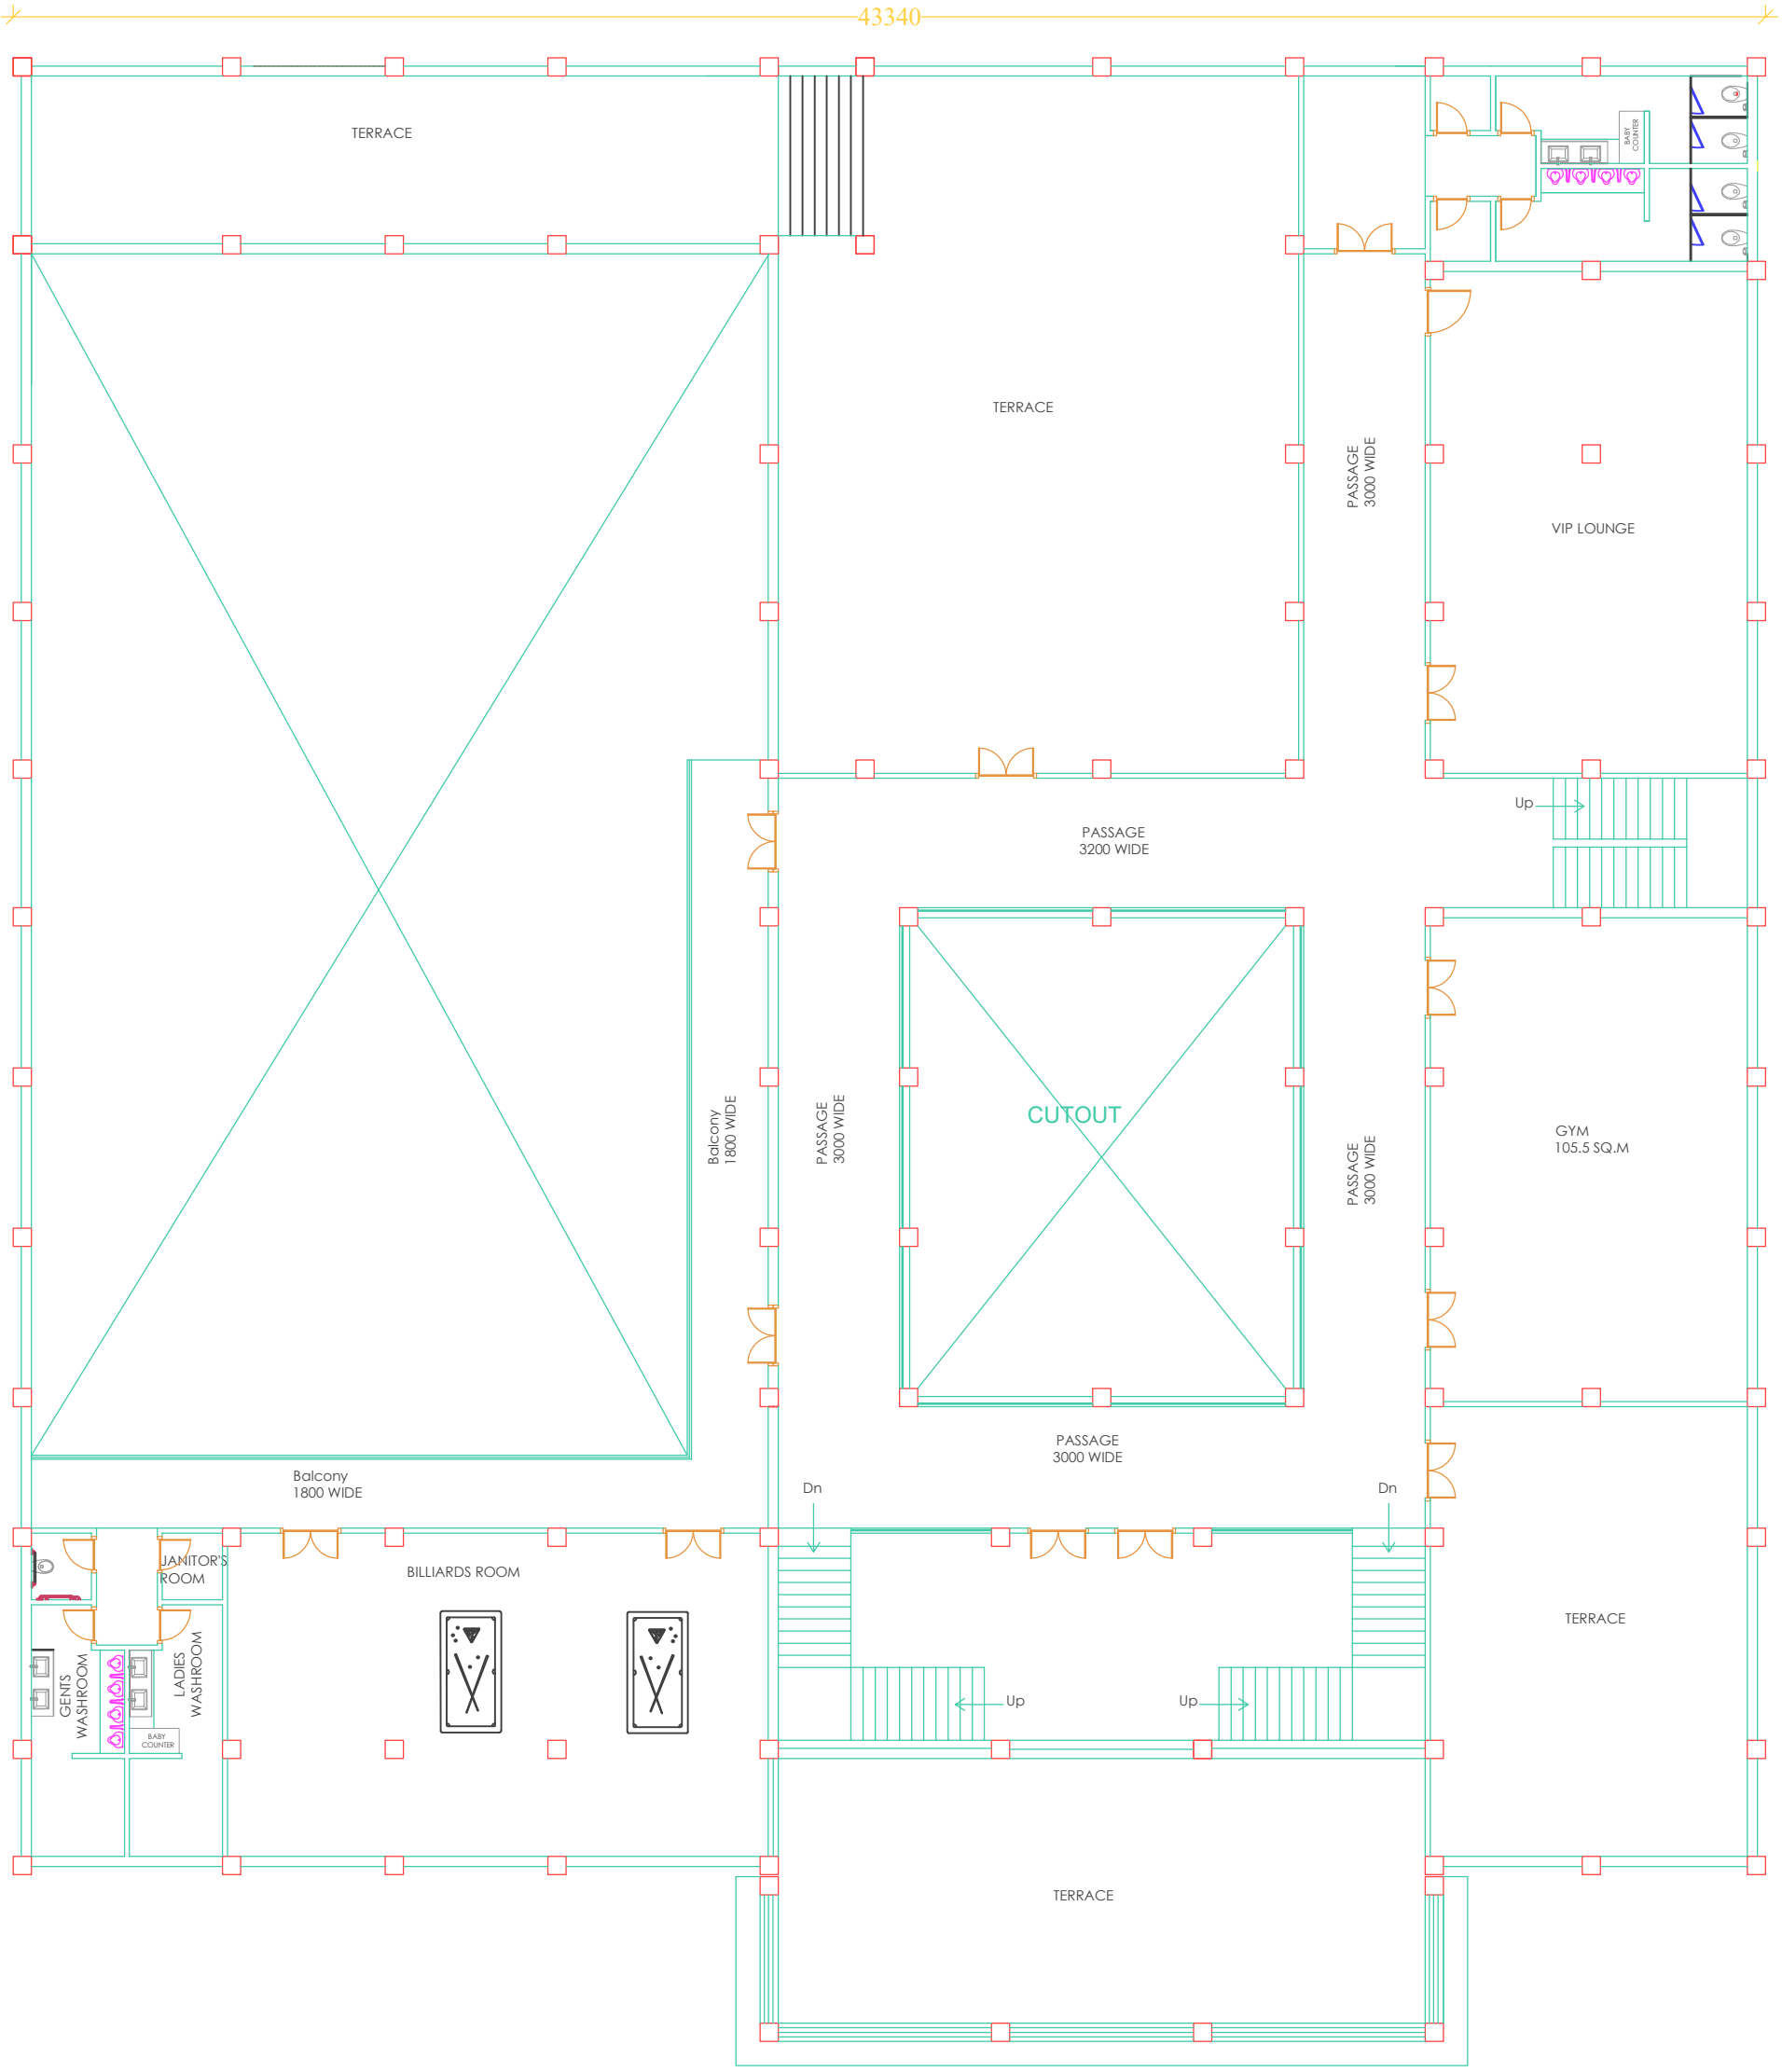

1ST FLOOR