


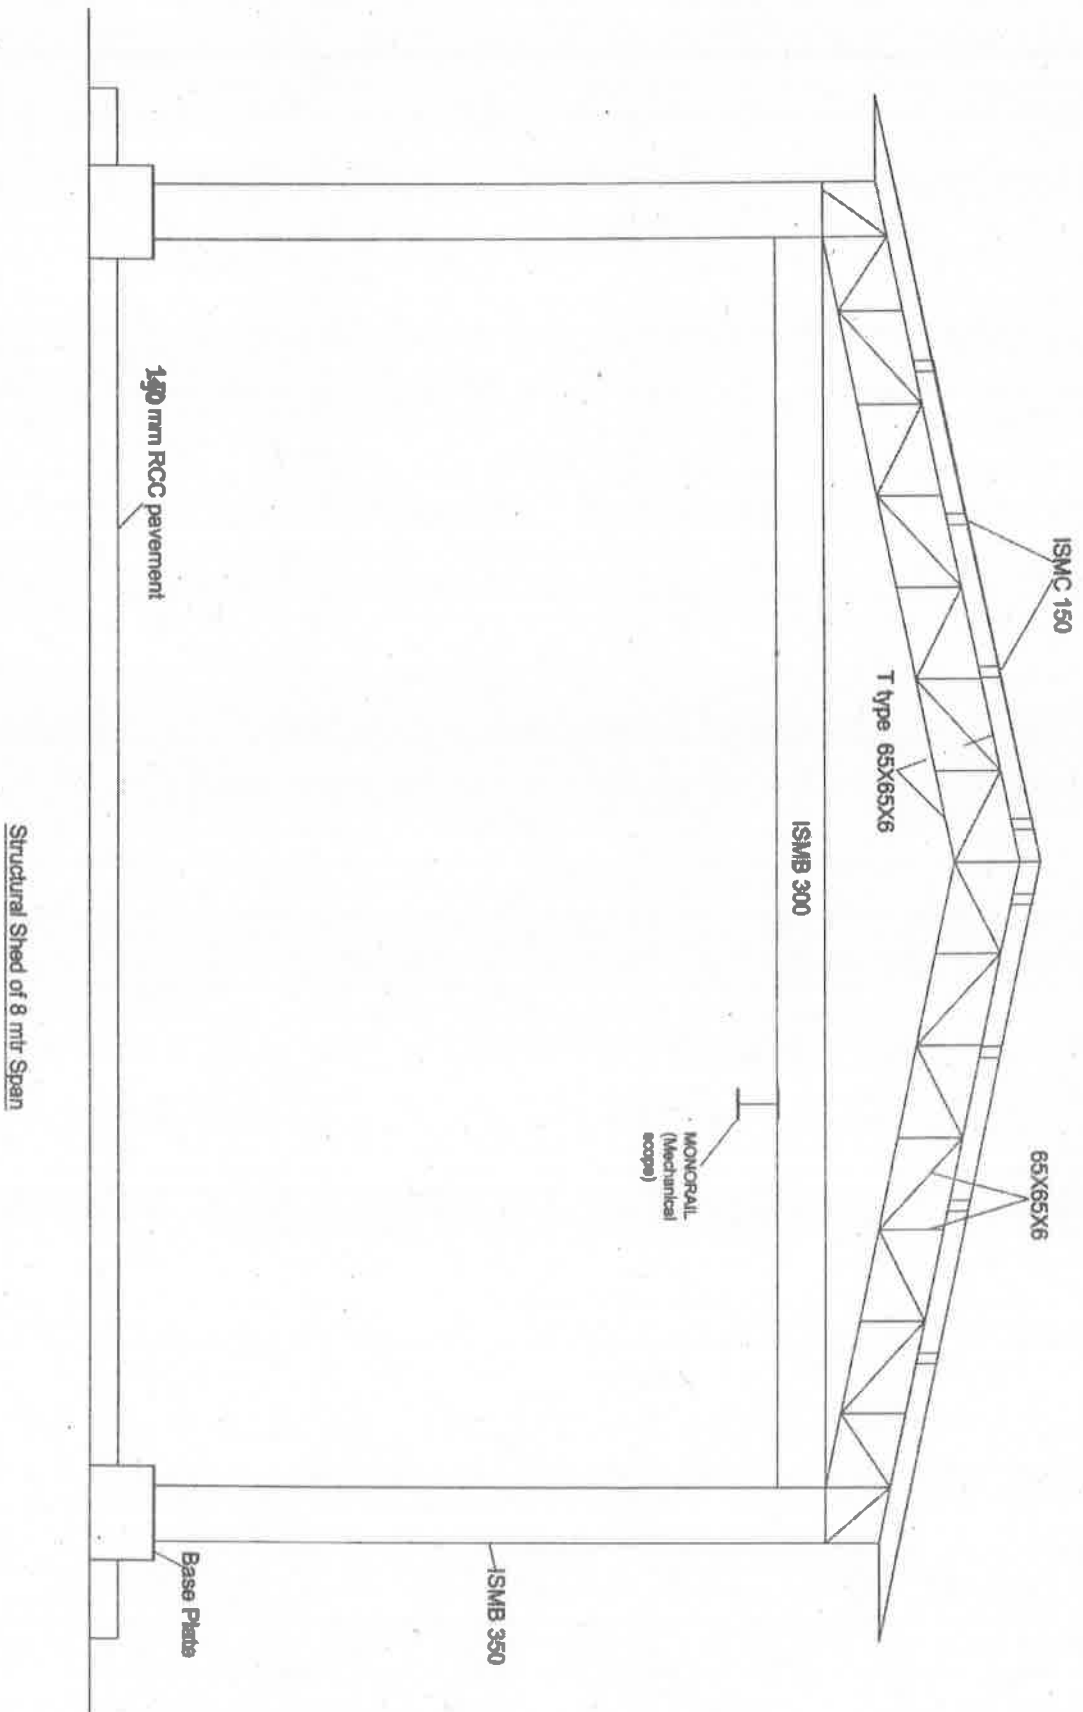


Note:

- (1) MONORAIL is not under the scope of this drawing
- (2) Structural member connection details not mentioned in this drawing

by

by

Side Elevation

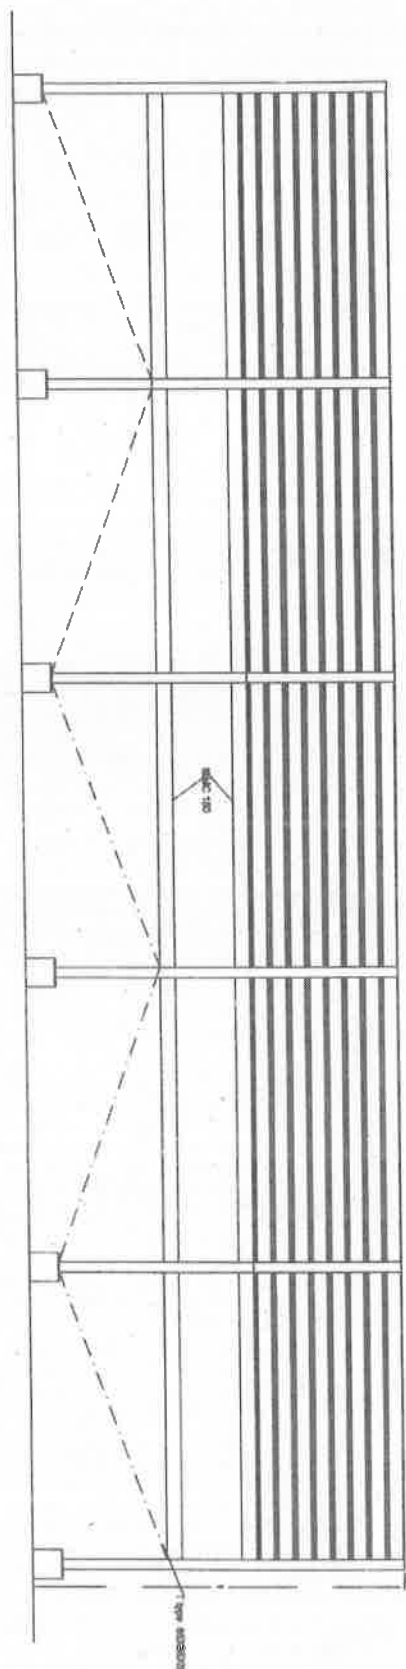

PS ✓