

ANNEXURE II- DRYER DRAWING

DO NOT SCALE - IF IN DOUBT ASK

PLEASE

NOZZLE SCHEDULE (PER TONNET)

NOZZLE

CLASS

SIZE

QTY

NOZZLE

CLASS

SIZE

QTY

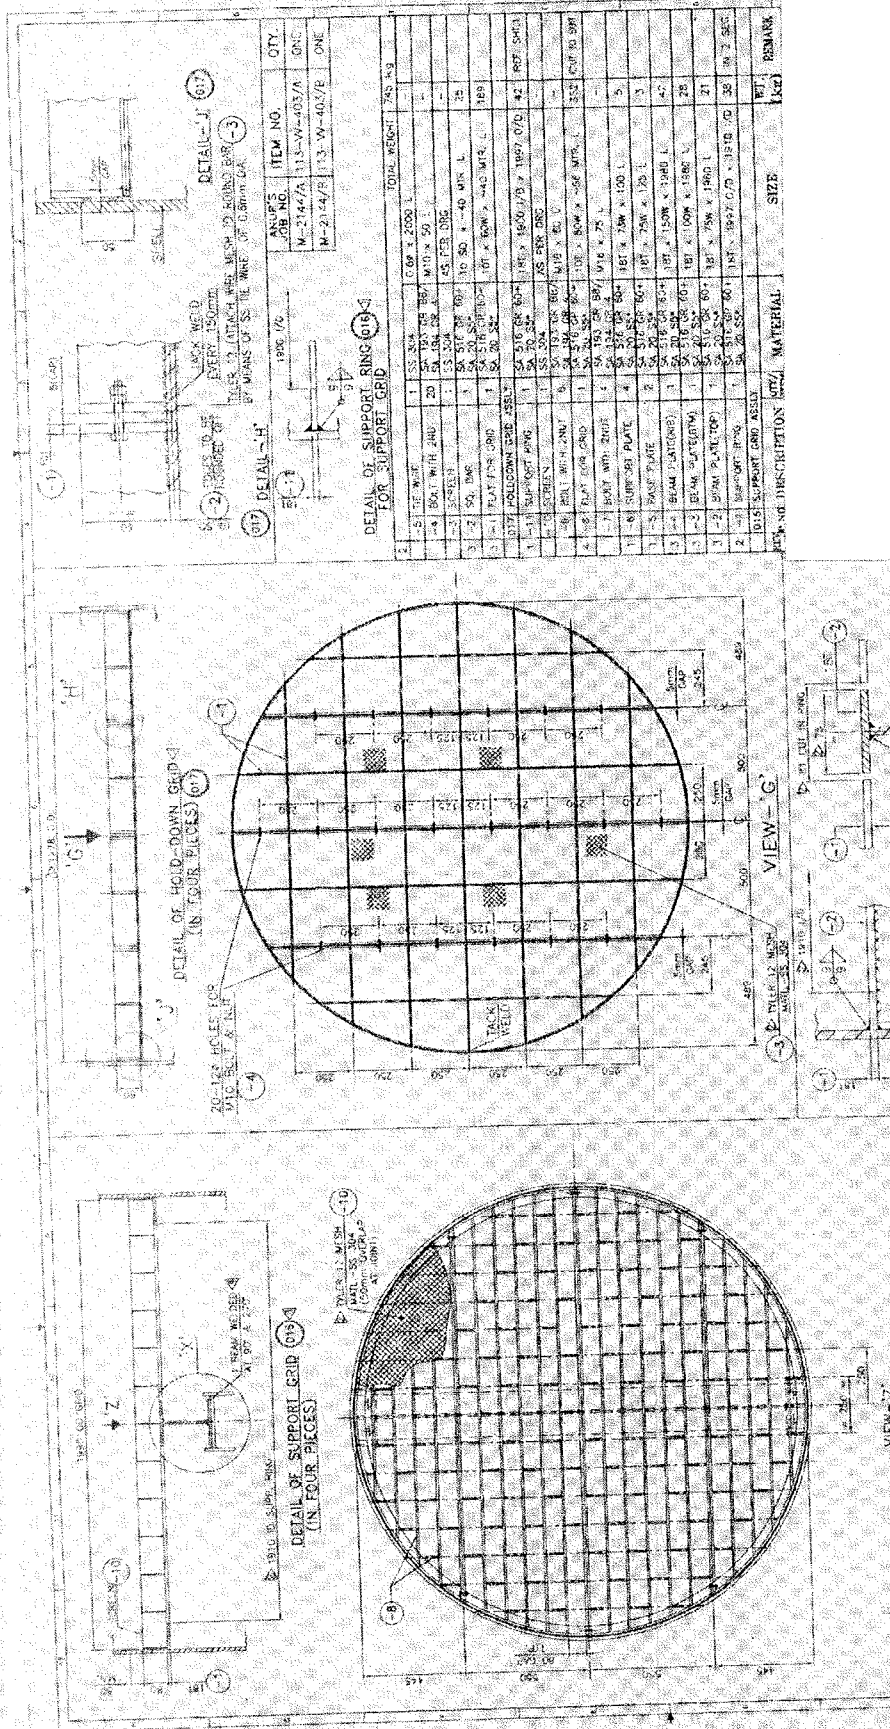

ETHYLENE DRYERS, 13-V-00AB
DETAILS OF SUPPORT GRID

[illegible]


















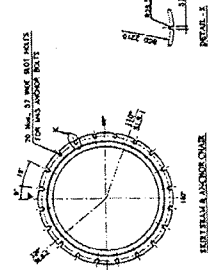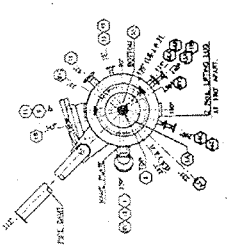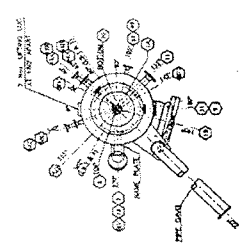[illegible][illegible][illegible]












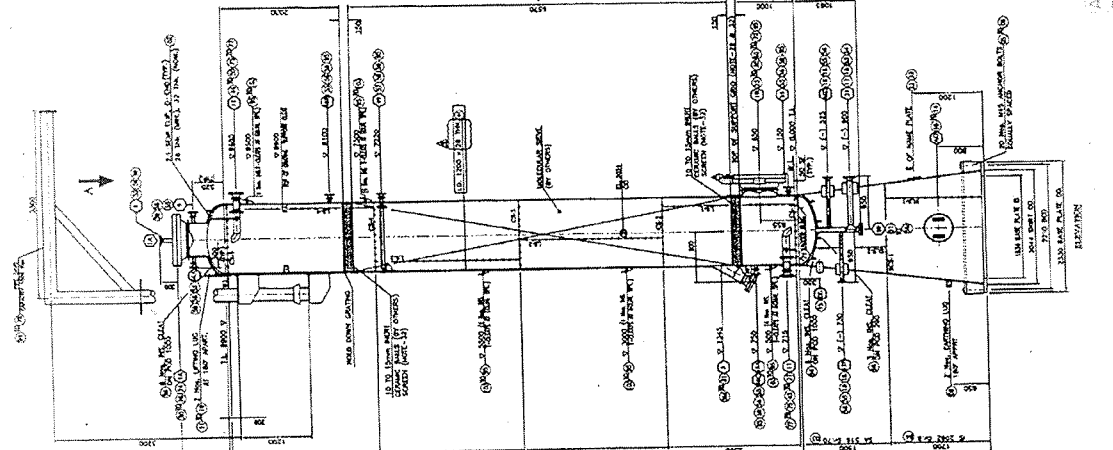

944 7 1500 W/10 2 1/2 1/2
 NEXURE-1
 POLYPROPYLENE DRYERS
 13-VV-490 A/B



ANNEXURE - II
113 - VV380

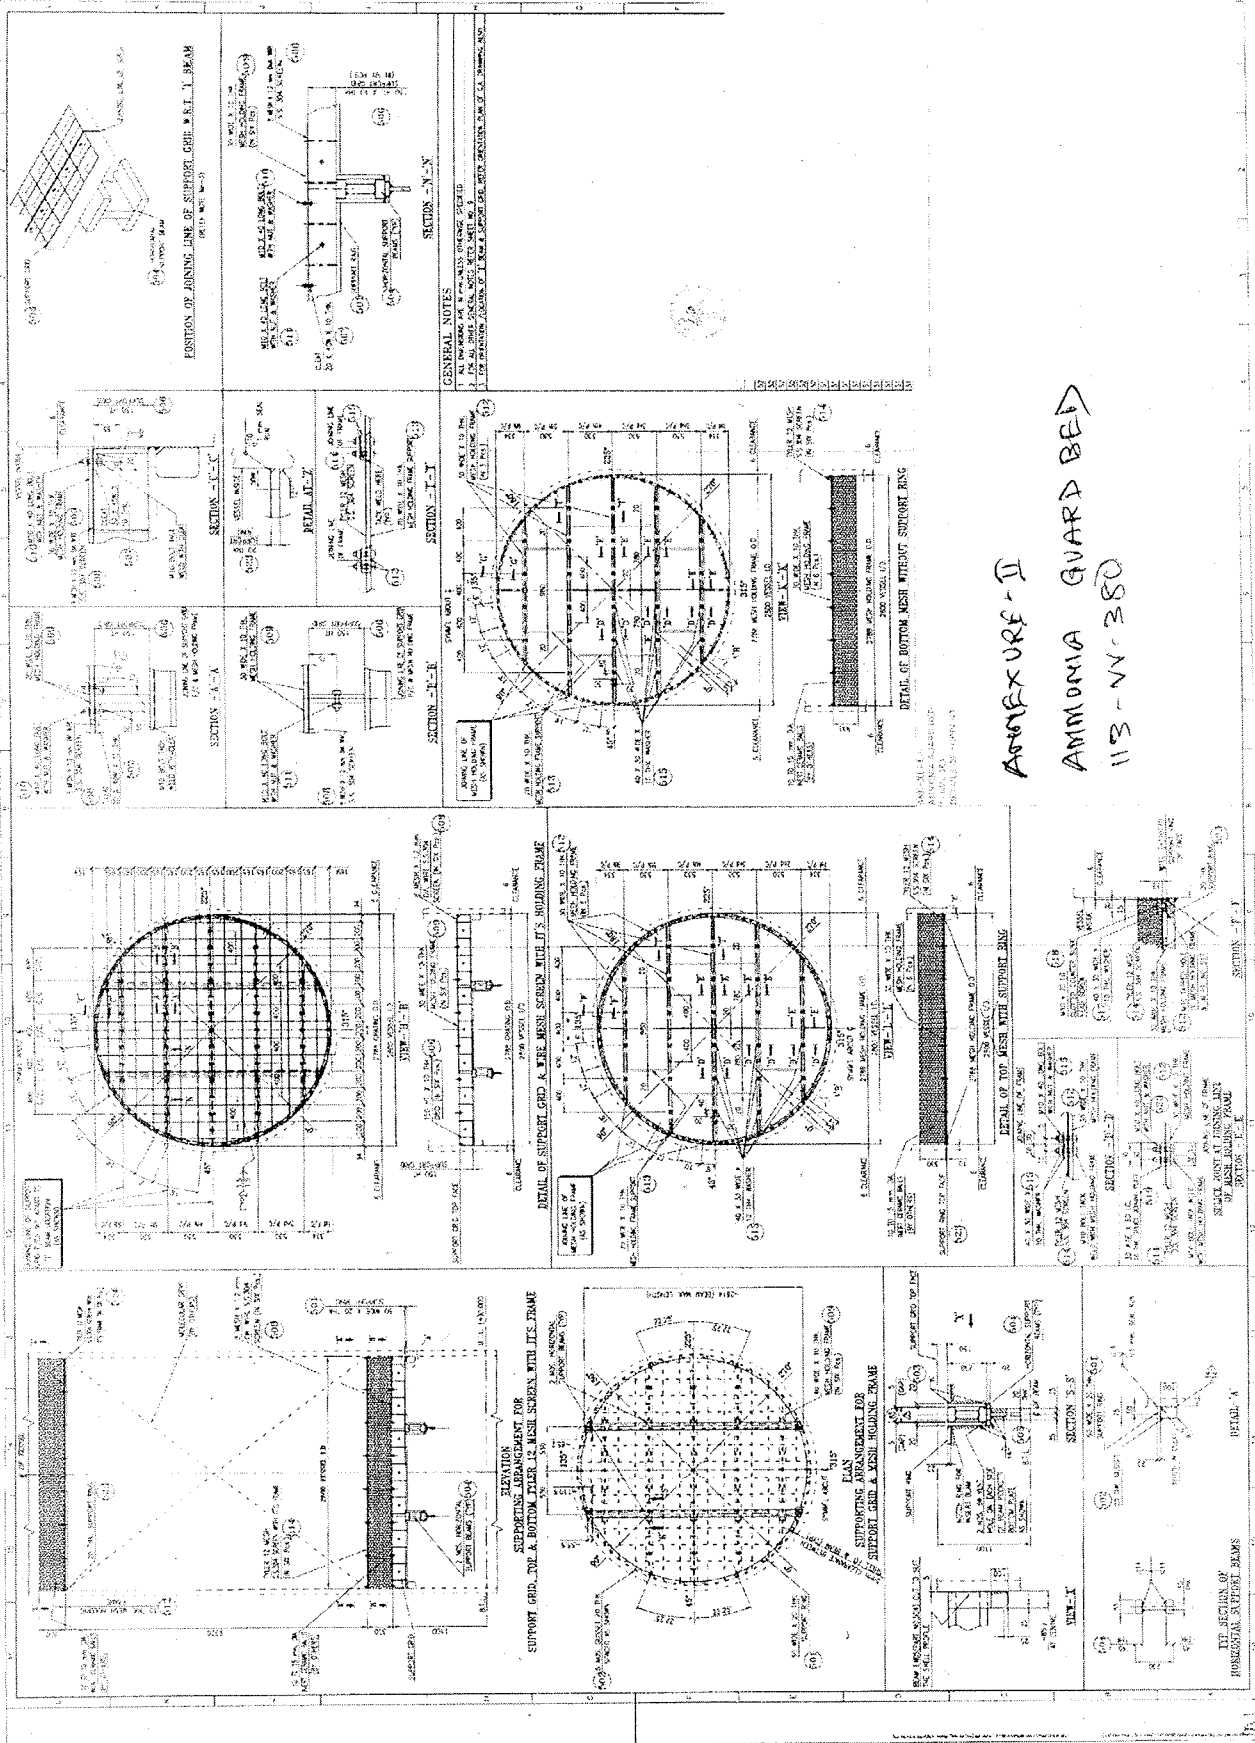

ANNEXURE-II
AMMONIA GUARD BED
113-N-380

