


# 117-VV-570 A/B

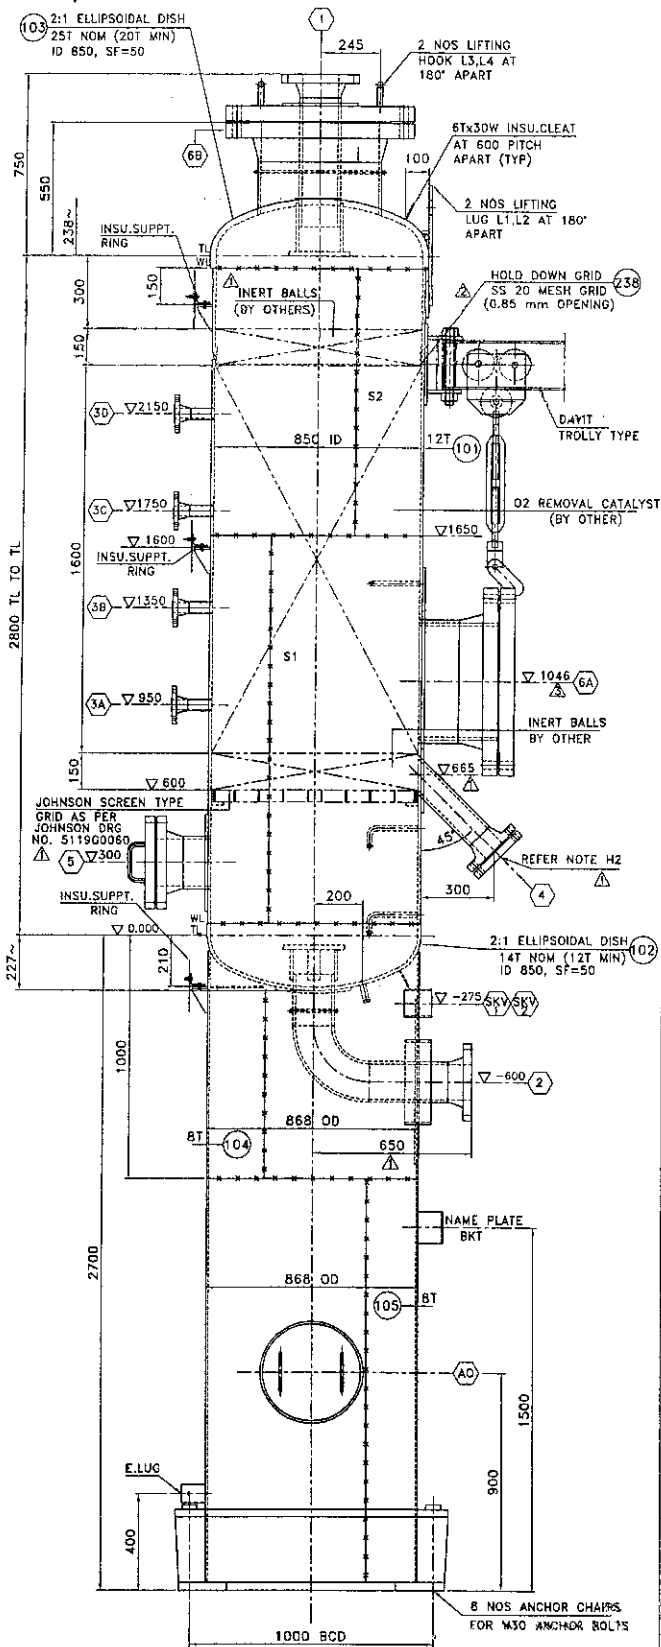

ELEVATION (NOT IN ONE PLANE)

(SCALE 1:15)