


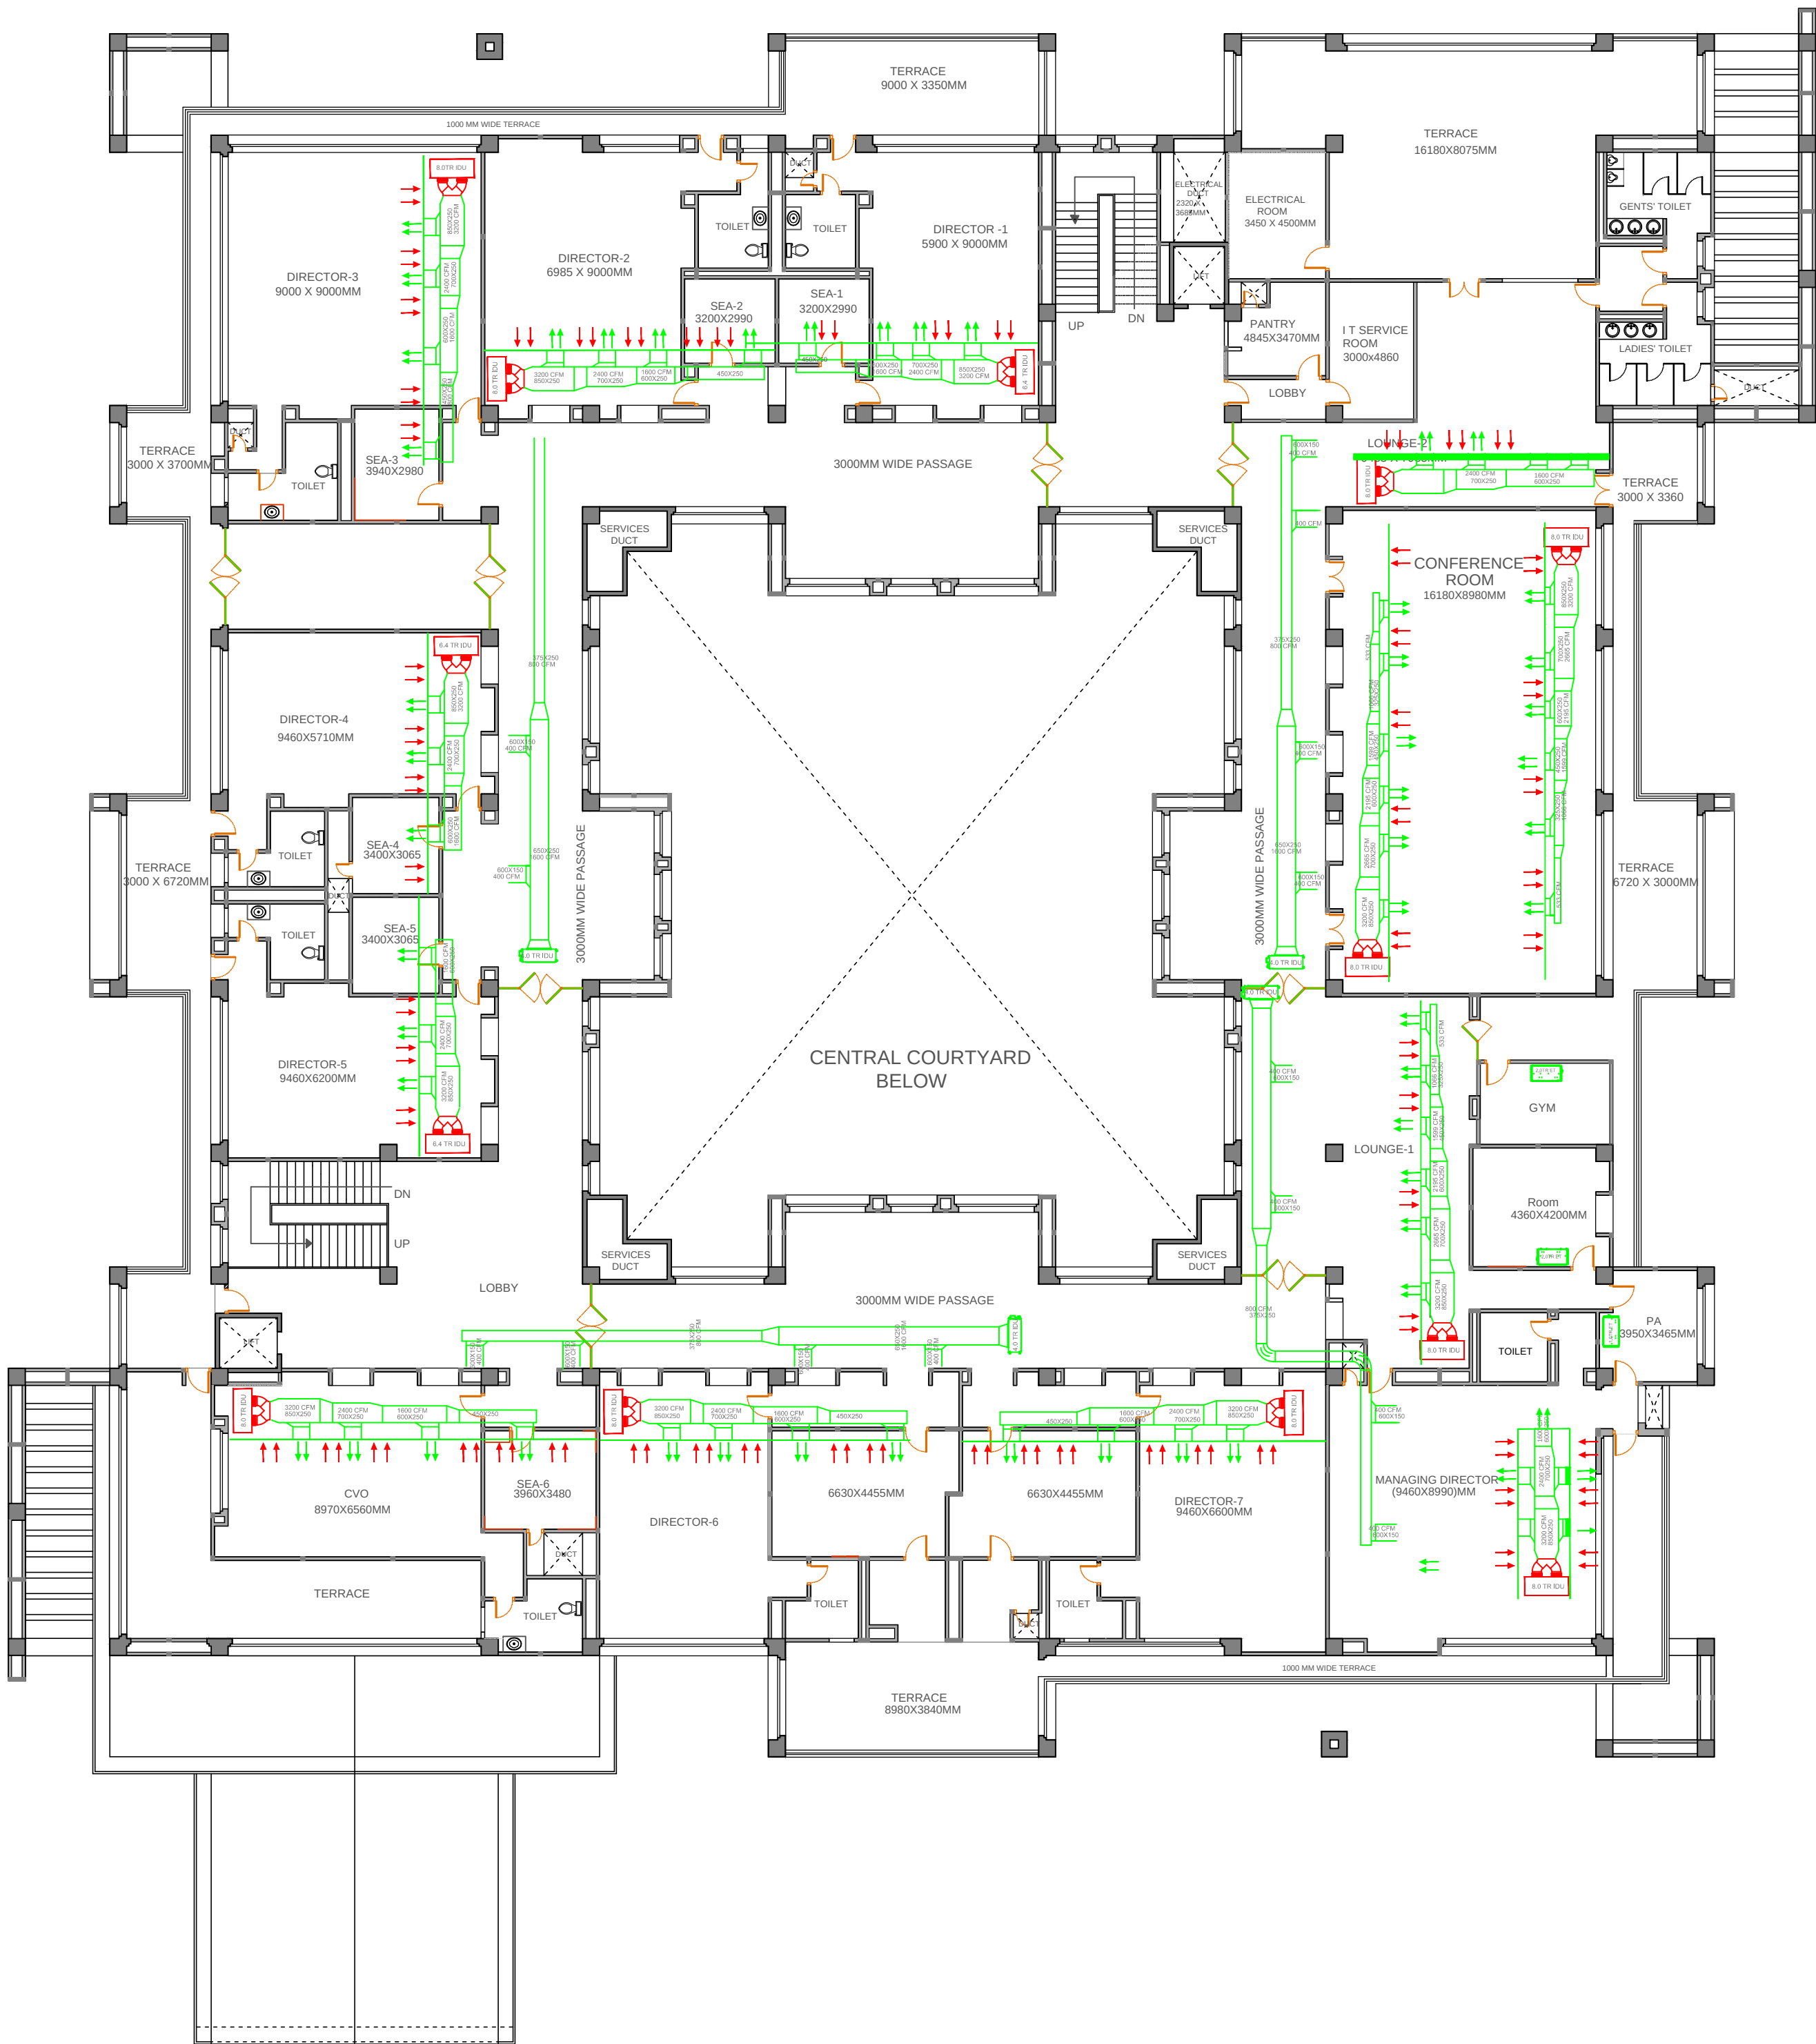

LEGEND

RETURN AIR

SUPPLY AIR

THIS DRAWING IS A COPYRIGHT.
CONTENTS OF THE DRAWING OR PART
THEREOF MAY NOT BE USED OR
REPRODUCED WITHOUT THE PERMISSION
OF THE RAJKHOWAS AARCHI
M.D.ROAD, CHANDMARI, GUWAHATI.

NOTES

1. ALL DIMENSIONS ARE TO BE READ
AND NOT TO BE MEASURED.
- 2.ALL DIMENSIONS ARE IN
MILLIMETER(MM) UNLESS OTHERWISE
SPECIFIED.

S.NO.	REVISIONS	DATE

REVISIONS

CLIENT

BRAHMAPUTRA CRACKER
 AND POLYMER LIMITED

PROJECT

NON-PLANT BUILDING AT
 BCPL LEPETKATA,
 DIBRUGARH.

ADMINISTRATIVE BUILDING

SCALE	JOB NO.	15/GU/2009
	DEALT BY	
	CHECKED BY	

CLIENT'S SIGN

ARCHITECT'S SIGN

CONSULTANT

ARCHITECTS, ENGINEERS,
 VALUERS & PLANNERS
 M.D.ROAD, CHANDMARI,
 GUWAHATI- 781003

RAJKHOWAS
 AARCHI

DRAWING TITLE

SECOND FLOOR A.C LAYOUT

DRAWING NO.

RAA / BCPL NP / ADMN /AC- 03