

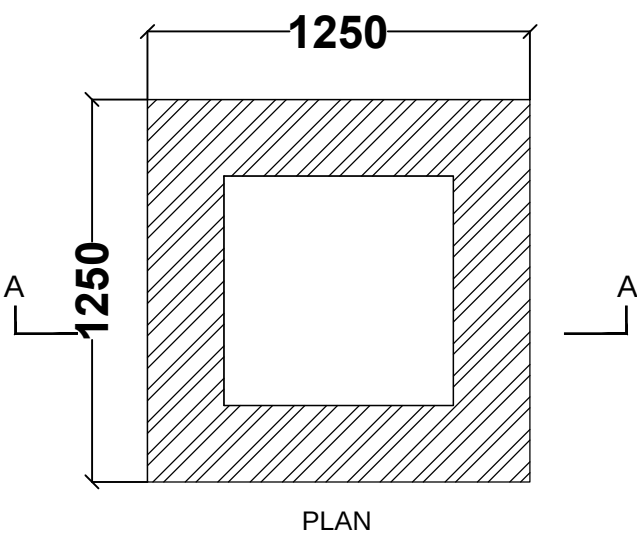
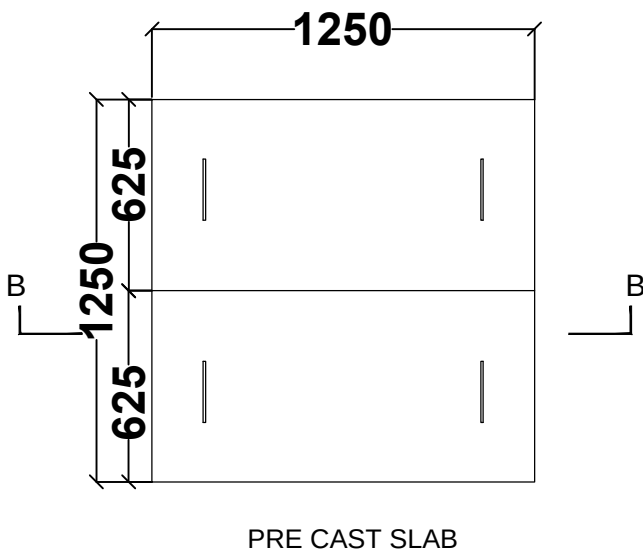
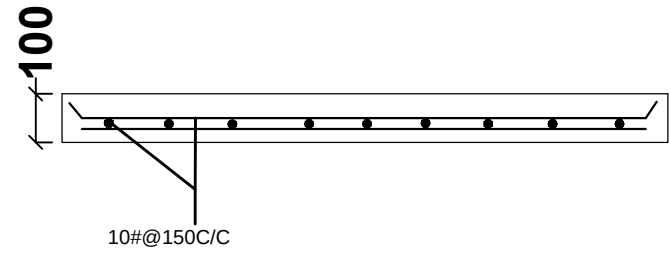


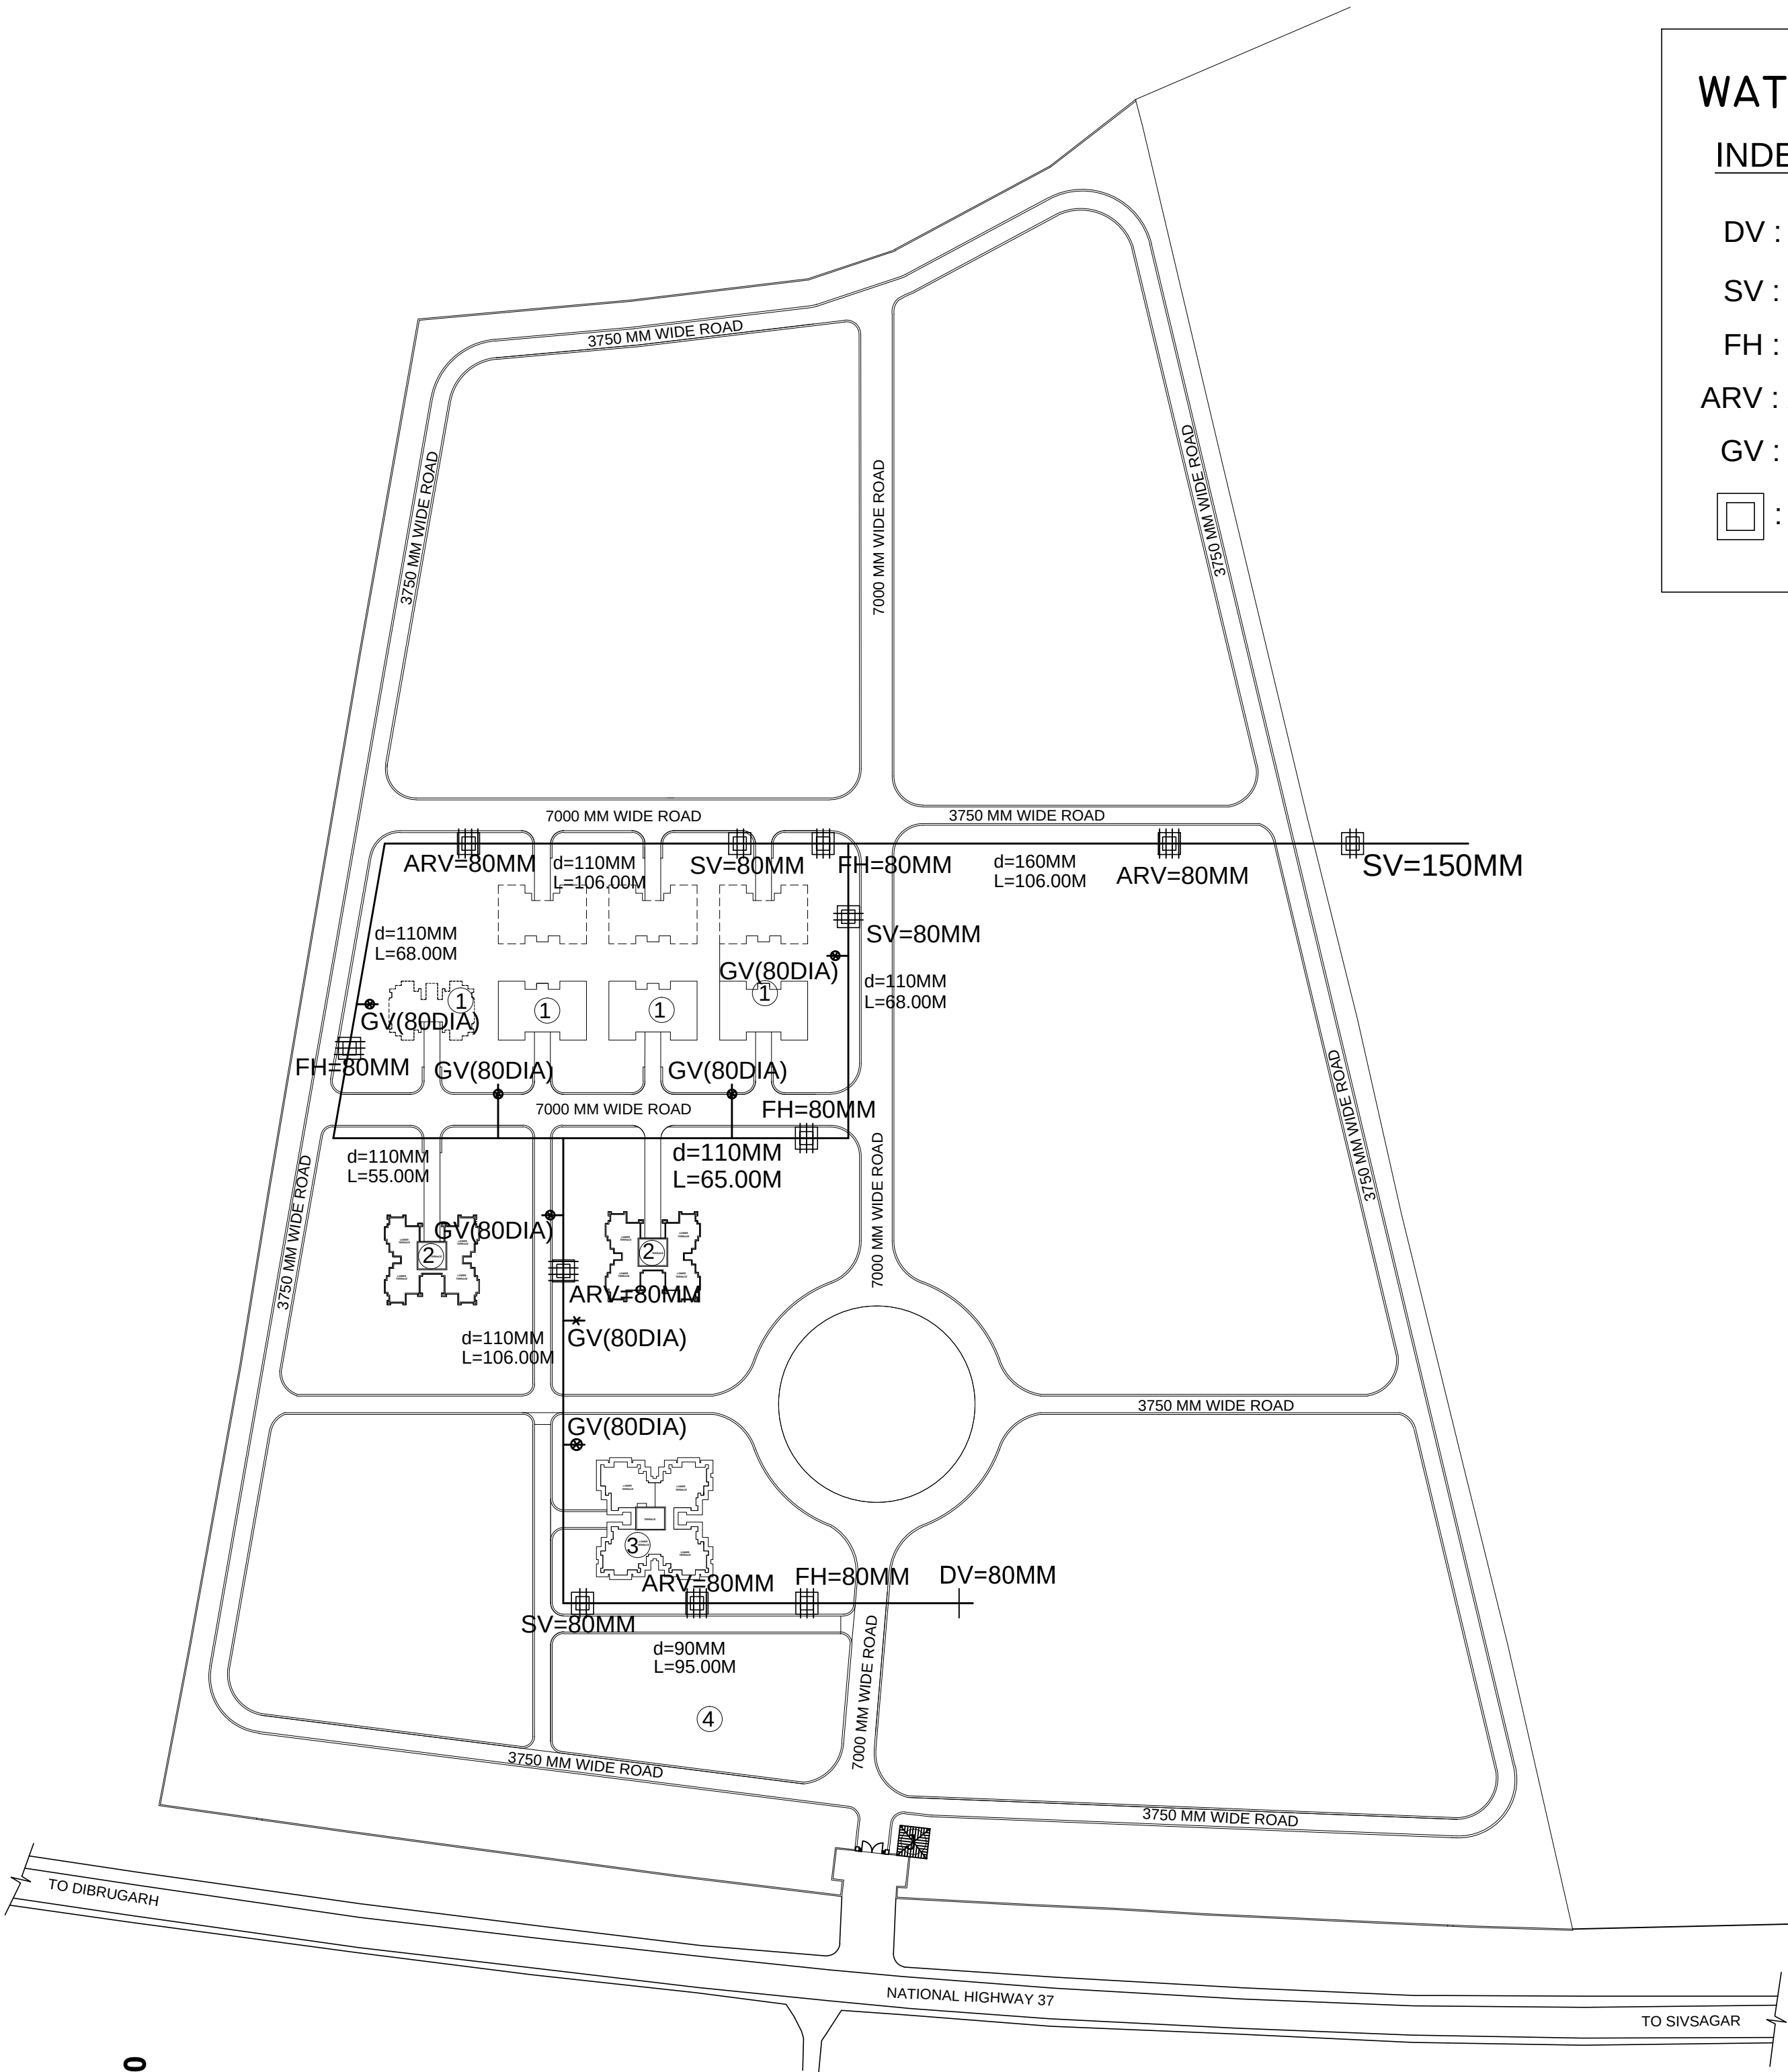

DETAIL OF INSPECTION CHAMBER

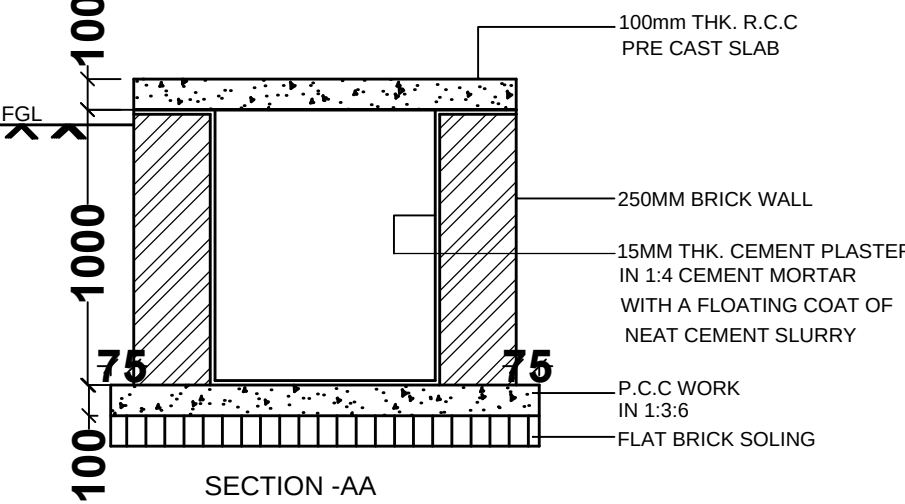

WATER MAIN DISTRIBUTION INDEX

- DV : DRAIN VALVE.
SV : SLUICE VALVE.
FH : FIRE HYDRANTS.
ARV : AIR RELESE VALVE.
GV : GATE VALVE.
□ : INSPECTION CHAMBER

THIS DRAWING IS A COPYRIGHT.
CONTENTS OF THE DRAWING OR PART THEREOF
MAY NOT BE USED OR REPRODUCED WITHOUT
THE PERMISSION OF RAJKHOWAS AARCHI
M.D ROAD,CHANDMARI, GUWAHATI.

NOTES

1. ALL DIMENSIONS ARE TO BE READ AND NOT TO BE MEASURED.
2. ALL DIMENSIONS ARE IN MM UNLESS OTHERWISE SPECIFIED

SL. NO.	REVISIONS	DATE
---------	-----------	------

REVISIONS

CLIENT

BRAHMAPUTRA CRACKER AND
POLYMER LIMITED

PROJECT


PROPOSED EXTERNAL WATER SUPPLY
FOR CISF TOWNSHIP AT LEPETKATA,
DIBRUGARH.

JOB NO	15/GU/2009
DEALT BY	
CHECKED BY	

ARCHITECT'S SIGN

CONSULTANT

ARCHITECTS, ENGINEERS,
VALUERS & PLANNERS
M.D. ROAD, CHANDMARI
GUWAHATI-781003

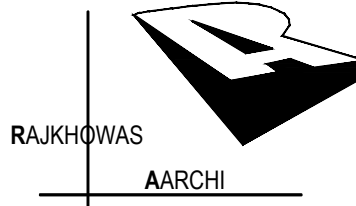

DRAWING TITLE

LAYOUT OF EXTERNAL WATER SUPPLY NETWORK
& DETAIL OF INSPECTION CHAMBER

DRAWING NO.

RAA / CISF / EXTERNAL WATER SUPPLY/T/AR-01