


प्रस्तुत आलेख एवं इसमें निहित डिजाइन इंजीनियरिंग सर्विस प्रोवाइडर की संपत्ति है। ये मात्र उधार लिए गए हैं और उधारकर्ता ने यह स्पष्ट समझौता किया है कि न तो उन्हें पुनः मुद्रित किया जायेगा, न मूल को जारी, न उधार दिए जायेंगे, न प्रतिलिपि किए जाएँ और न ही सीमित और निजी प्रयोग के अलावा इसका कोई अन्य प्रयोग होगा और यह प्रयोग होने की स्थिति हानि में से यह हस्तलिखित होना।

The drawing, design and details given on this format are the property of ENGINEERS INDIA LIMITED. They are merely loaned on the borrower's express agreement that they will not be reproduced, copied, exhibited or used, except in the limited way permitted by a written consent given by the lender to the borrower for the intended use.

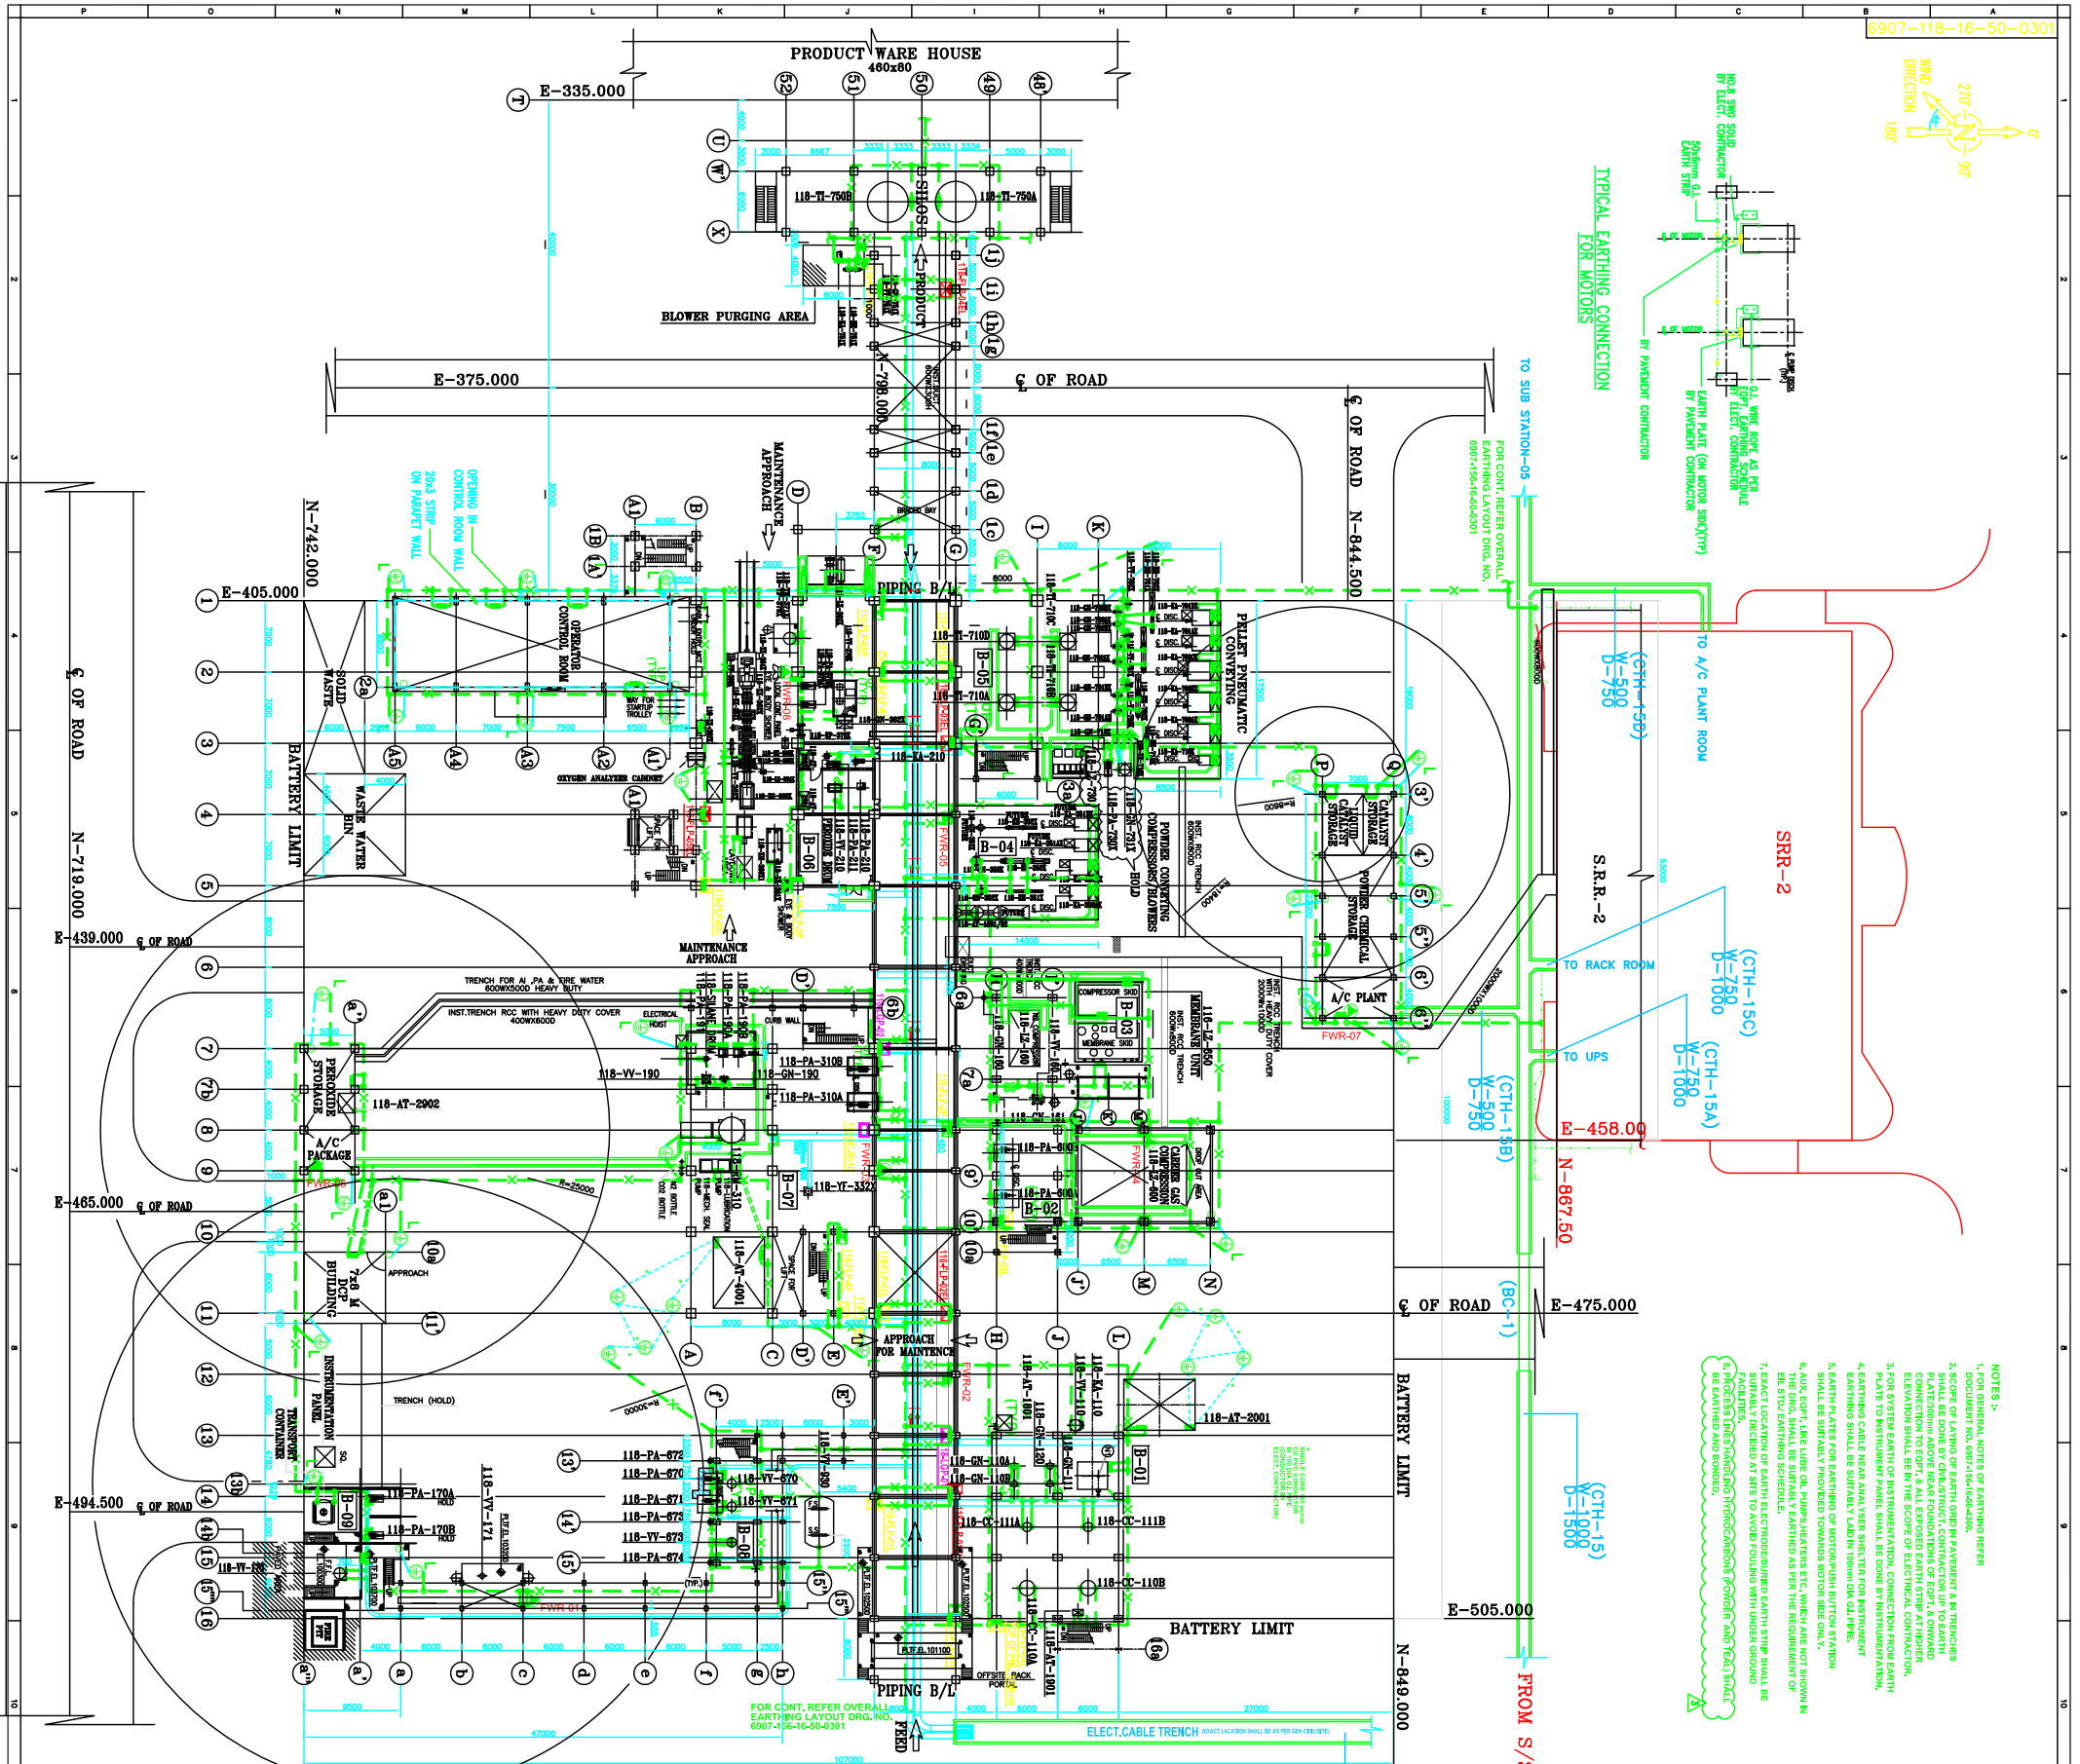

- NOTES :-


