




4		2		1	
ITEM NO.	PART NO.	DESCRIPTION	QTY./ CRTL.	QTY./ TOWER	
1		PIPE, 25 NB X 100 BSP/BE	MG 1	5	
2		UNION, FEMALE 25 NB	MG 1	5	
3		HOSE ASSY. 1" X 50" LONG		5	
4		SOCKET, 25 NB	MG 1	5	
5		PIPE, 25 NB X 4520 LONG BSP/BE	MG 1	5	
6		TEE, 25 NB		5	
7		PIPE, 25 NB X 490 LONG BSP/DE	MG 1	5	
8		DIPSTICK ASSEMBLY		5	
9		PIPE, 25 NB X 230 LONG BSP/BE	MG 1	5	
10		STREET ELBOW 90°, 25 NB DIA	MG 1	5	
11		PIPE PLUG, 25 NB SQ. HEAD	MG 1	5	
12		DIPSTICK ASSEMBLY SUPPORT	HDG 1	5	
13		U-BOLT, 6Ø WITH 2 NUTS EACH	SS304 1	5	
14		WASH, SC 6	SS304 2	10	
15		TEFLON TAPE 3m ROLL(12 mm WIDE)	2 ROLLS	10 ROLLS	
16		HOLDITTE (25cc BOTTLE)		1	5
17		KEROSENE OIL/NAPHTHA		1 litre	5 litres
18		OIL FOR GEARBOX		43 litres	215 litres
19		BRUSH PAINT 20 mm			1
20		ANCHOR FASTNER, FOR 10Ø BOLT.		2	10
21		MB 10 X 50 FULL THREAD	HDG 2	10	
22		GATE VALVE, 25 NB BSP	CI 1	1	5

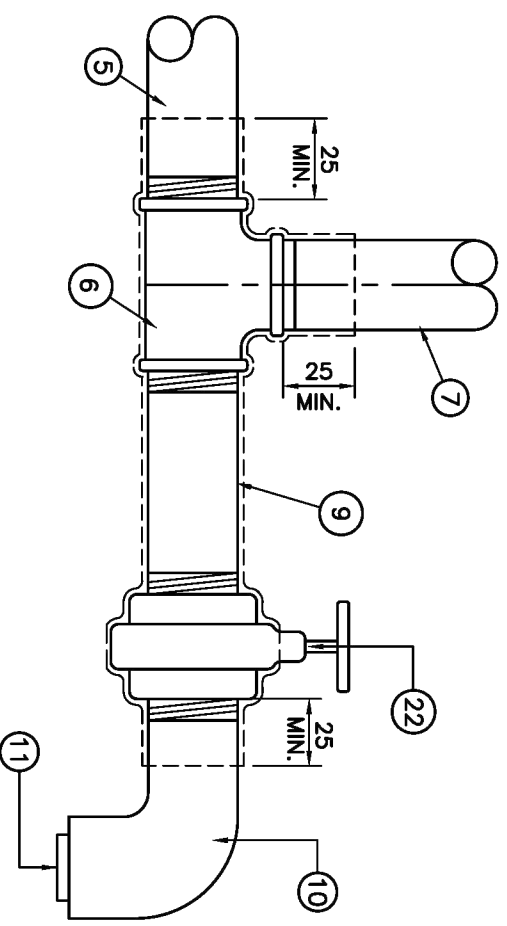


3 COATING DETAILS FOR DIPSTICK & DRAIN VALVE

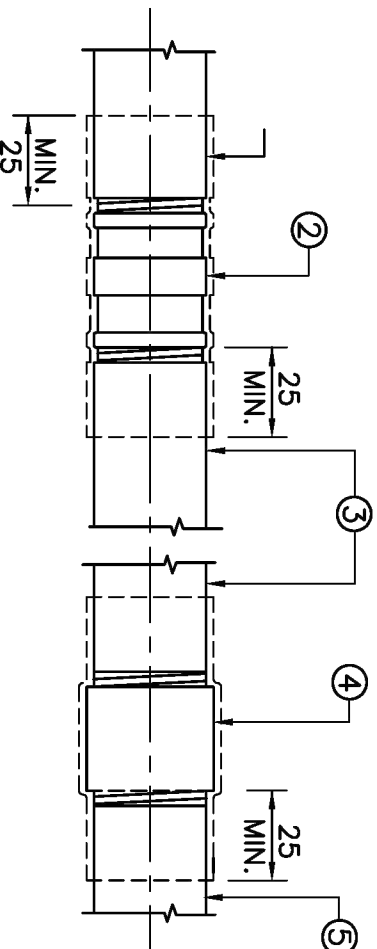

3 COATING DETAILS FOR UNION/SOCKET CONNECTION

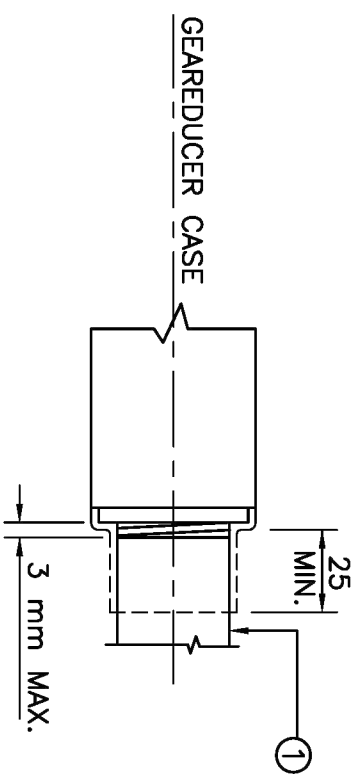


3 COATING DETAILS FOR GEAR REDUCER CONNECTION

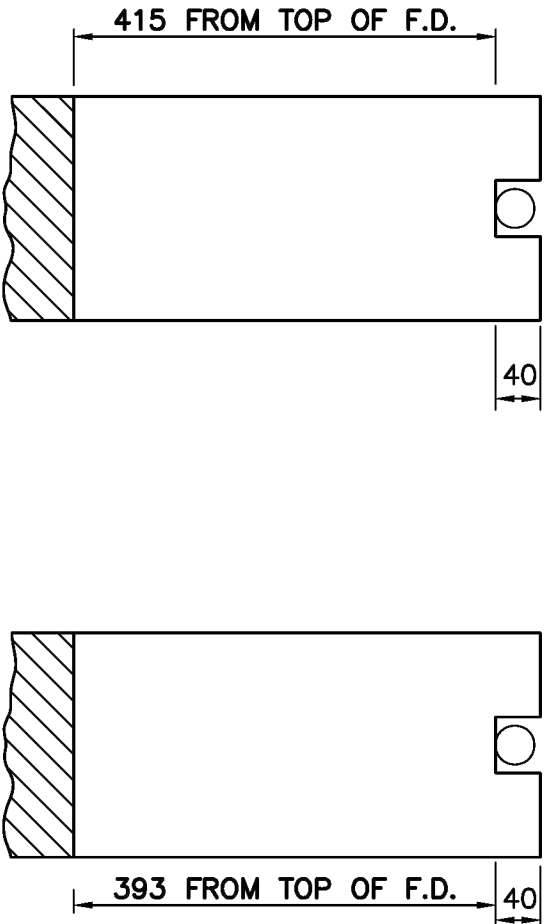

SECTION C-C

SECTION B-B

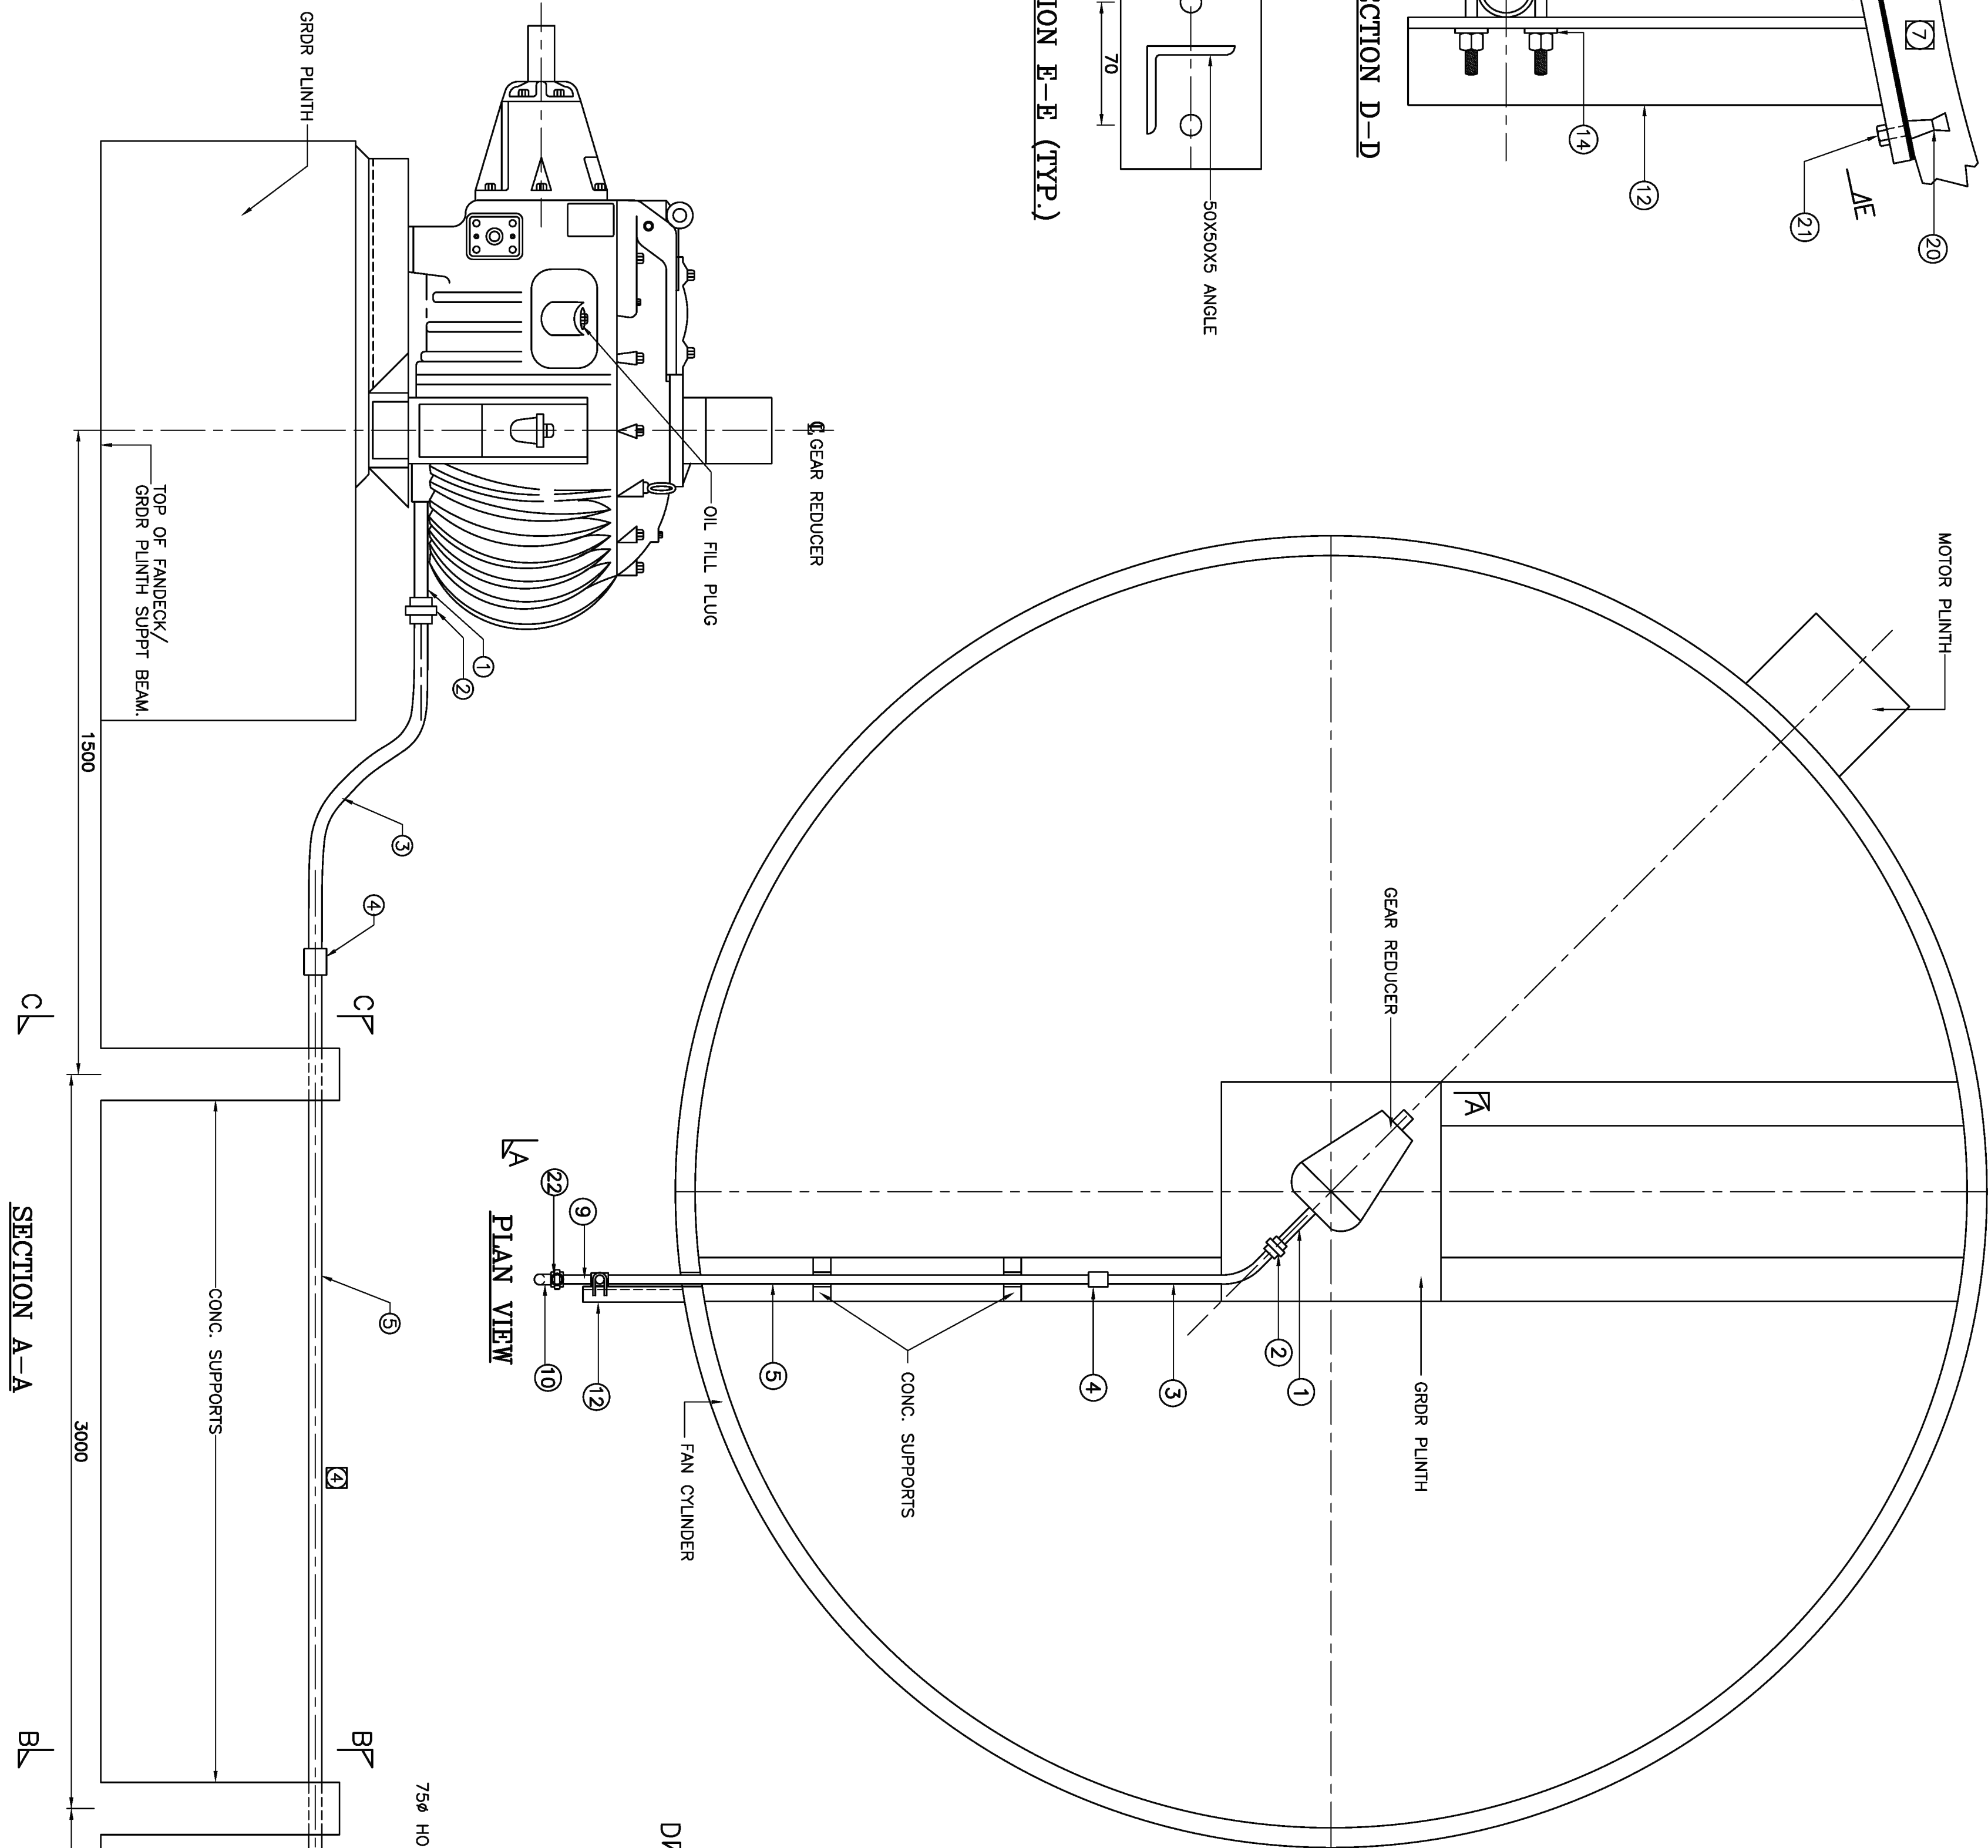

PLAN VIEW

SECTION A-A

NOTES:-

- 3) BEFORE ASSEMBLY THE THREADS OF ALL JOINTS ARE TO BE CLEANED WITH KEROSENE / NAPHTHA, DRIED AND THEN ASSEMBLY SECURED WITH ITEM NO. 5
- 6) AFTER INSTALLATION OF THE PIPING, ALL EXPOSED THREADS AND ADJACENT SURFACES ARE TO BE CLEANED WITH KEROSENE OIL, DRIED AND COATED WITH ITEM NO. 19
- 7) DOTTED LINES INDICATE OUTLINE OF COATING. CHECK ALL THE JOINTS FOR OIL LEAKS
- 8) DRAIN LINE 5 TO SLOPE AWAY FROM GEAR REDUCER.

NOTES:-

- 5) ITEM NO. 17 TO BE OBTAINED LOCALLY.
- 6) HEIGHT OF ITEM 12 TO BE ADJUSTED TO ENSURE THAT ITEM 7 REMAINS VERTICAL AND BASE PLATE OF ITEM 12 TOUCHES FAN CYLINDER SURFACE. RENDER CONTACT SURFACE FOR PROPER SEATING OF BASE PLATE. MARK POSITION OF HOLES AND INSTALL ANCHOR FASTNER AT THESE POSITIONS FOR SECURING ITEM 12
- 7) DIMENSIONS ARE IN mm UNLESS OTHERWISE MENTIONED.

BRAHMAPUTRA CRACKER AND POLYMER LIMITED	
COOLING TOWER AND COOLING WATER TREATMENT PLANT PACKAGE FOR BRAHMAPUTRA PETROCHEMICAL COMPLEX OF BRAHMAPUTRA CRACKER AND POLYMER LIMITED AT LEPETIKATA, DIST.- DIBROGARH, ASSAM	