


PLOT PLAN FOR ABSORBER ERECTION JOB AT BCPL, LAKWA

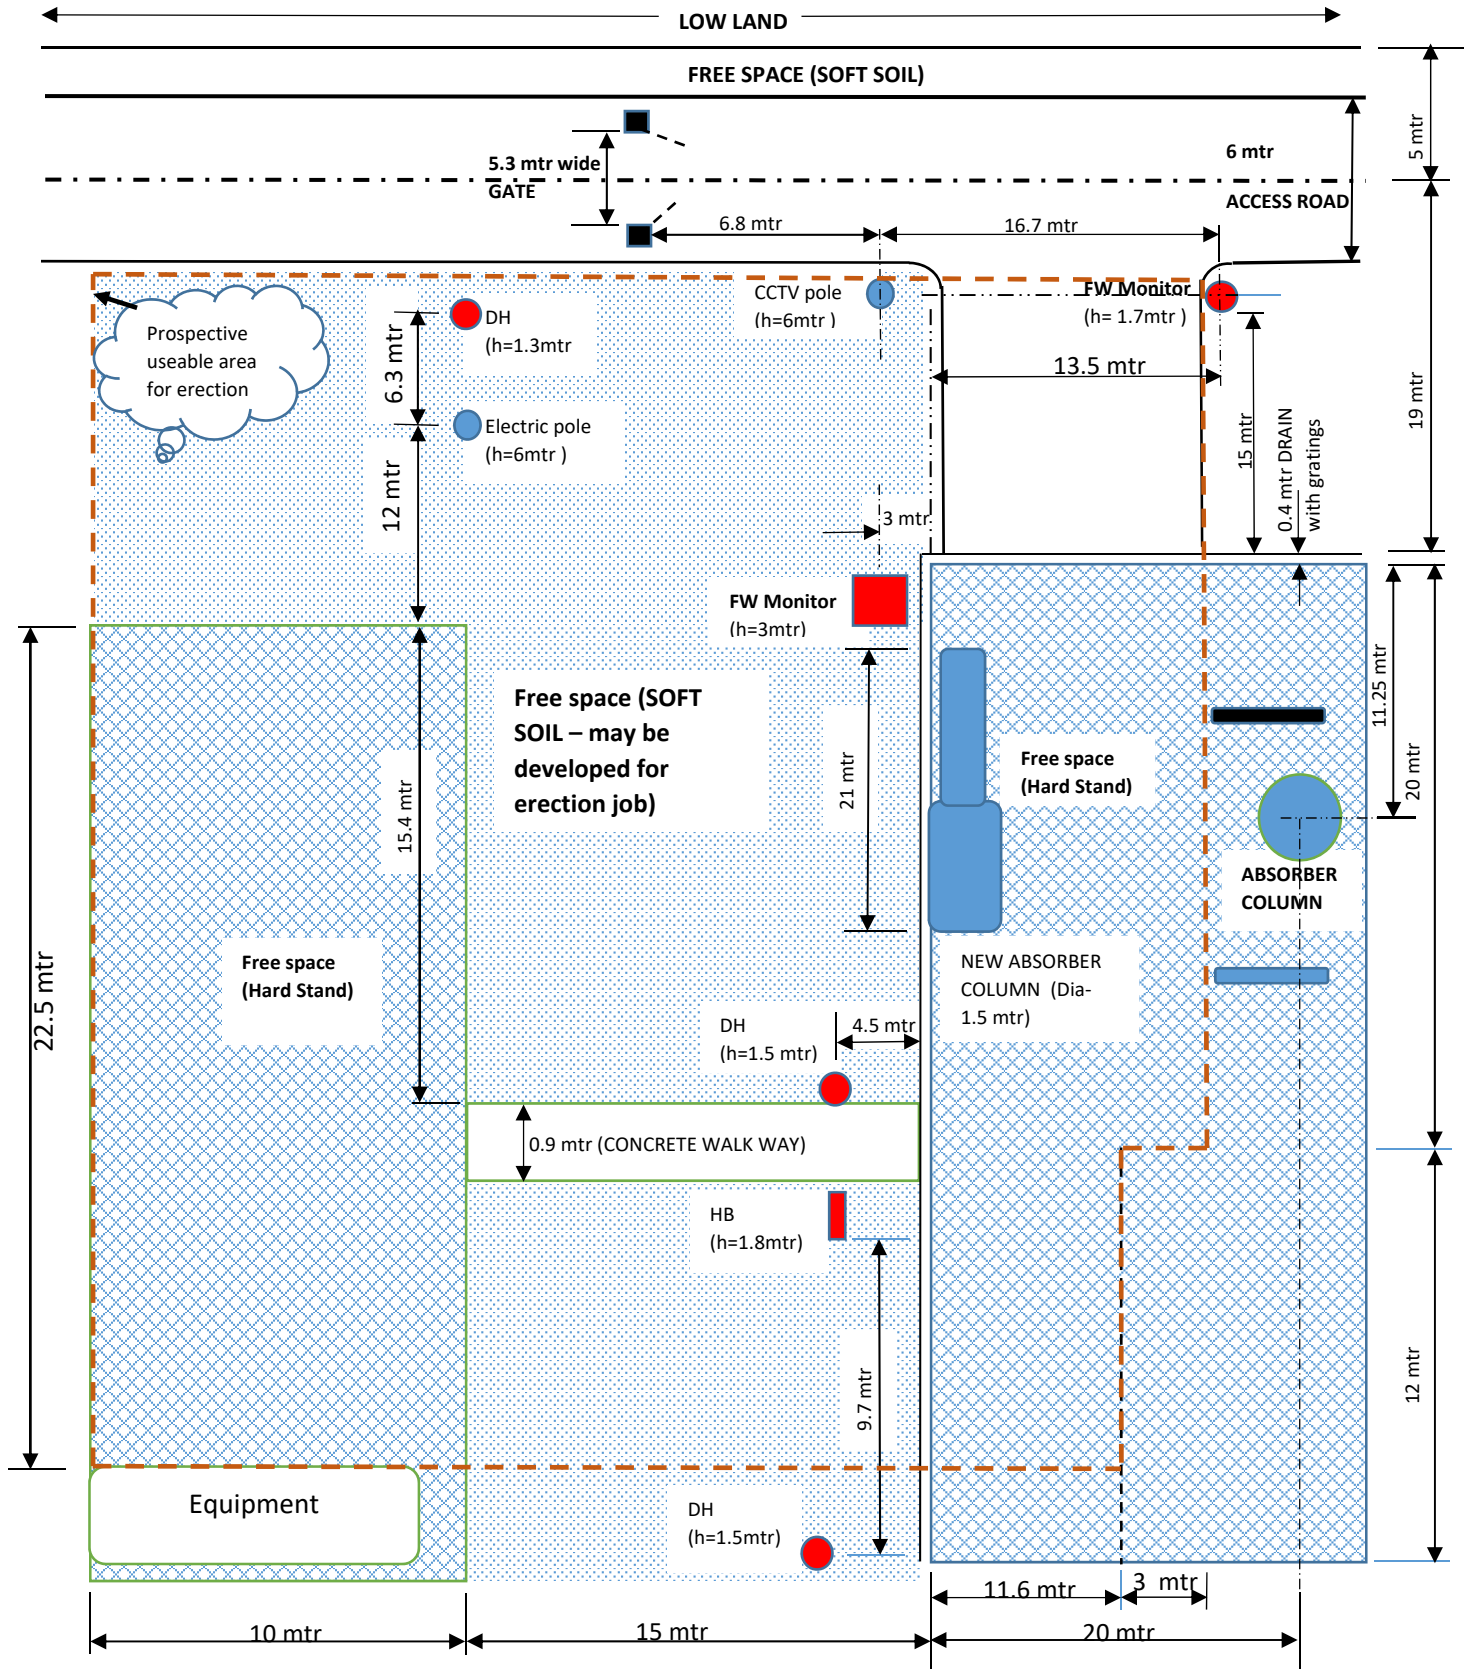

Drawing not up to scale (All dimensions are in metre)

Note: 1. h-Approximate Height (of Hydrants, monitors, poles).

DWG NO: BCPL/LAK/ABS/PP/01